
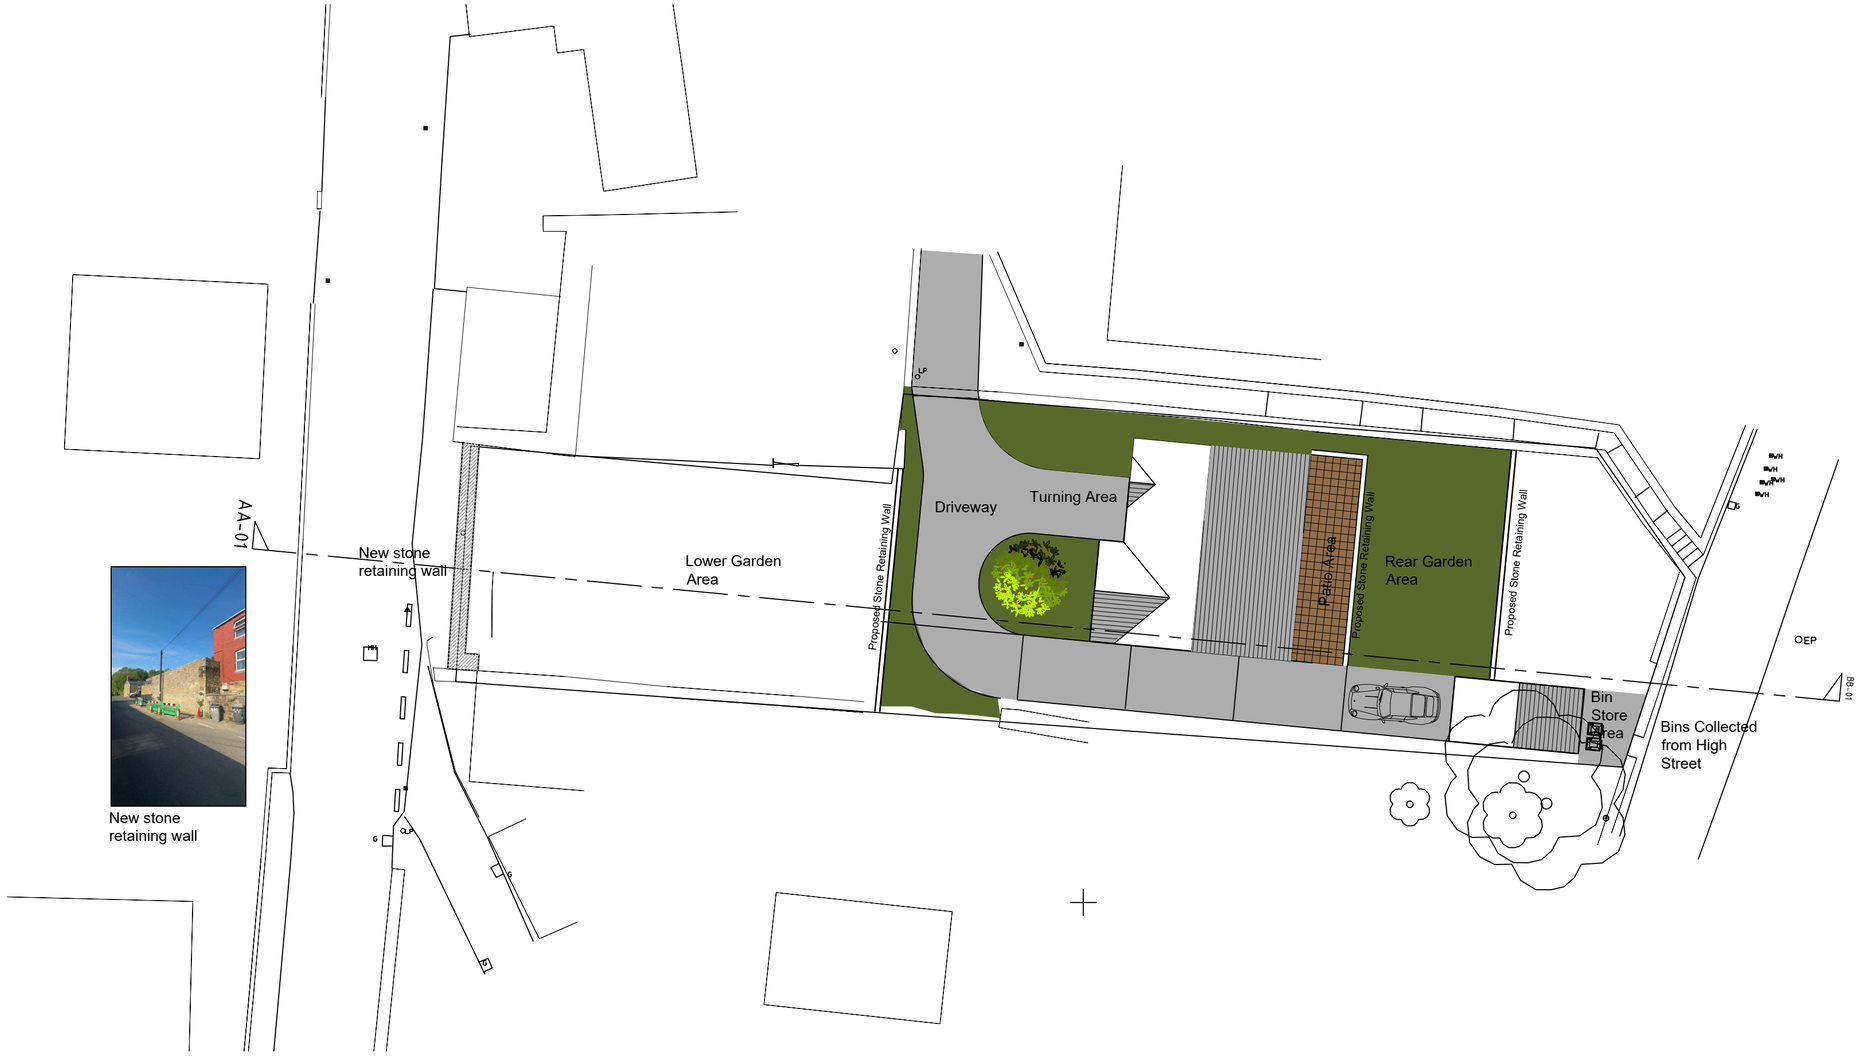


New stone retaining wall

Proposed Site plan 1:200

1:200 1m 2m 4m 6m 8m 10m 12m 14m 16m 18m 20m

©Crown Copyright and database rights 2023 OS 100047474

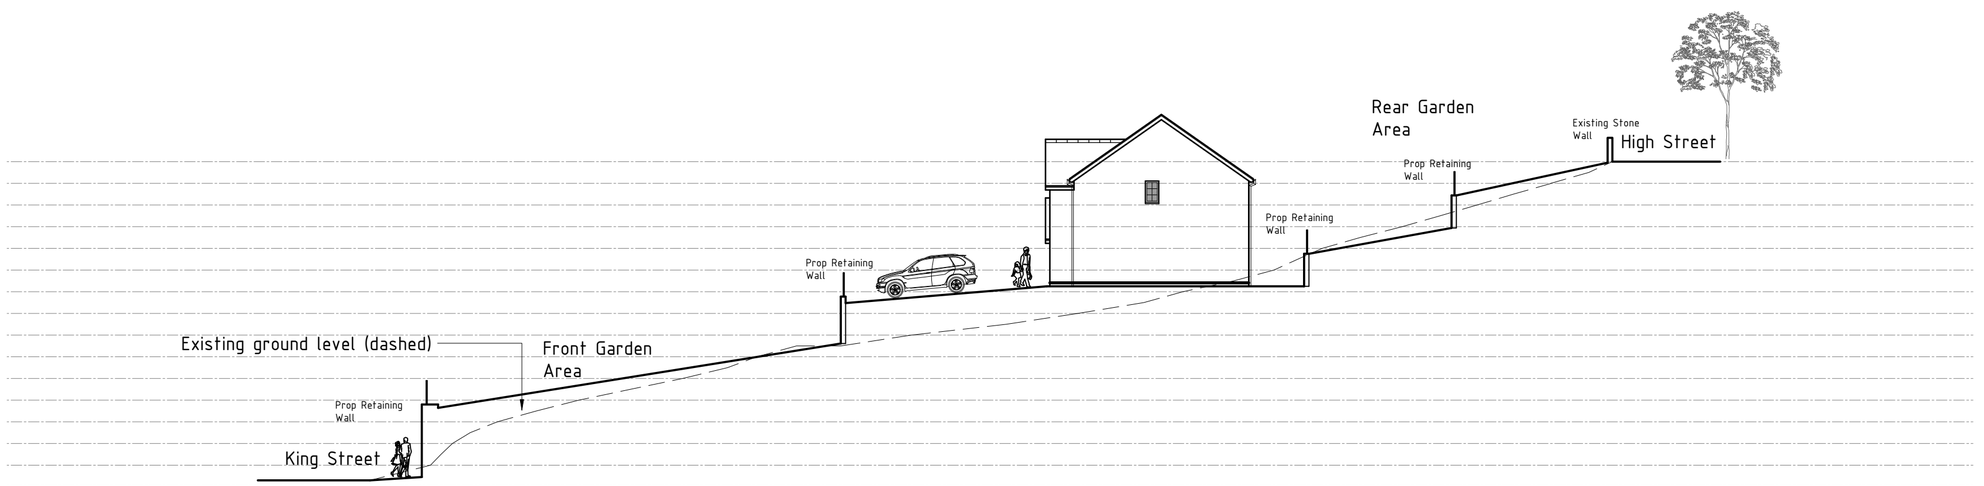

Proposed Site Cross Section 1:200

HDS ARCHITECTURAL SERVICES
HDS Architectural Services, The Foundry,
15 Yorke Street, Wrexham
LL13 8LW
Tel (01978) 345250
www.hdsarchitectural.co.uk

Project;
Land off Penrhallt, Russell Street, Cefn Mawr, Wrexham, LL14 3BL

Title;	**Scale (A2);**
02-Proposed Site Cross Section and Site Block Plan	1:200
Dwg No;	**Date;**
BRP/PD/02	16.12.25

Revision;
...