




Site section BB-01 1:250

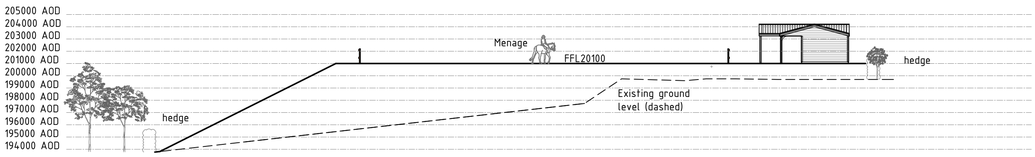

Site section AA-01 1:250

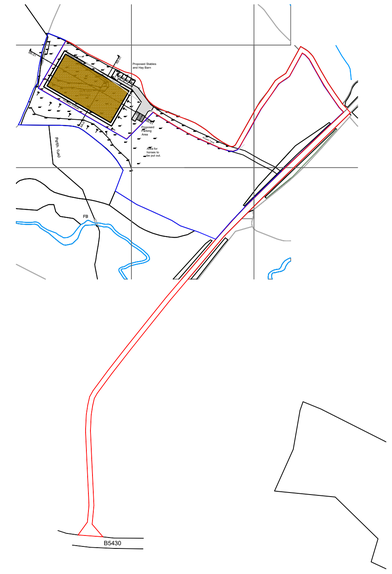

Location Plan - 1:2500

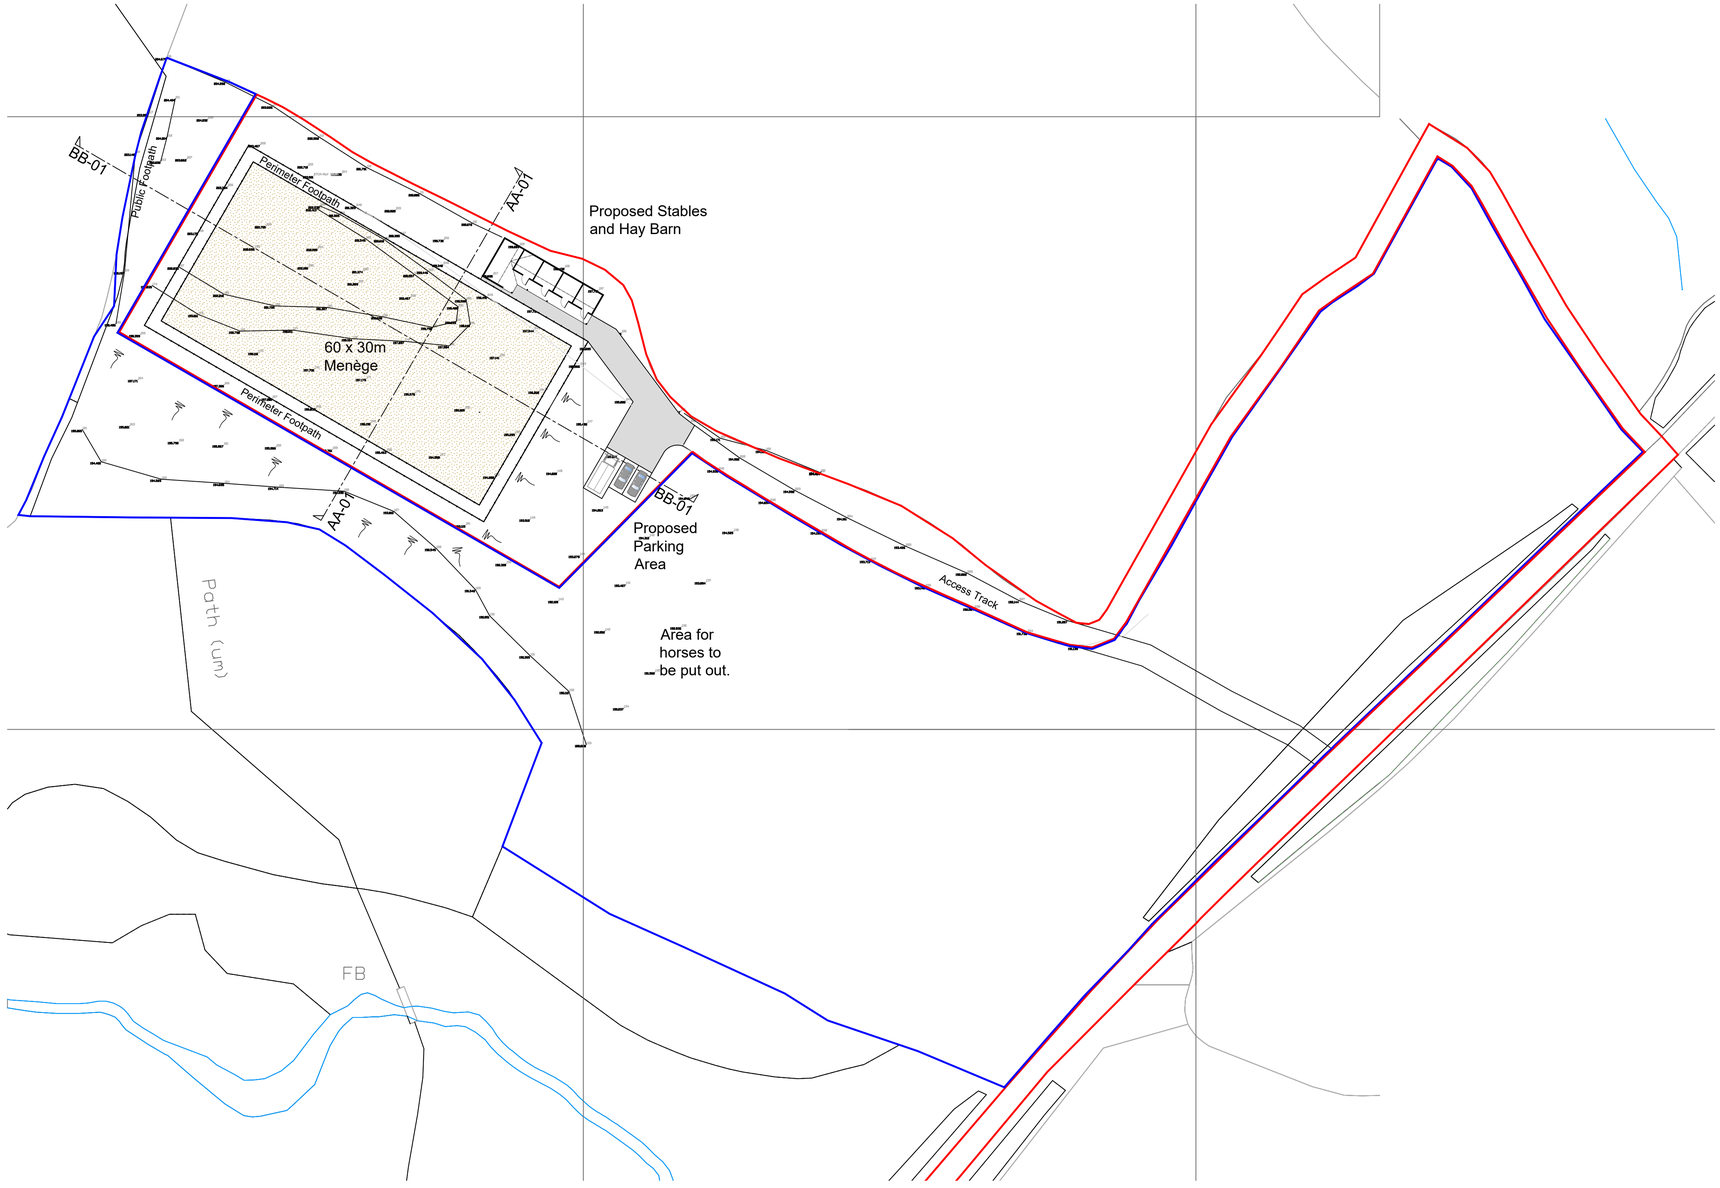

Site plan 1:500

1:500 1m 10m 20m 30m 40m 50m

1:250 1m 5m 10m 15m 20m 25m

Legend

Site boundary

Other land in ownership

HDS ARCHITECTURAL SERVICES
HDS Architectural Services, The Foundry,
15 Yorke Street, Wrexham
LL13 8LW
Tel (01978) 345250
www.hdsarchitectural.co.uk

Project;
Land at Llewellyn Road, Coepth, Wrexham.

Title;
Site plan, Sections AA-01 & BB-01 as Proposed

Scale (A1);
1:250 & 1:500

Dwg No;
LR/PD/02

Date;
04.09.2026

Revision;
...