




Site section BB-01 1:250

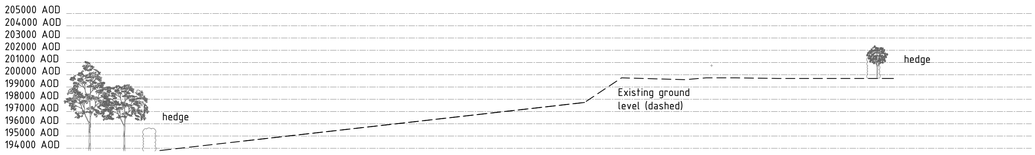

Site section AA-01 1:250

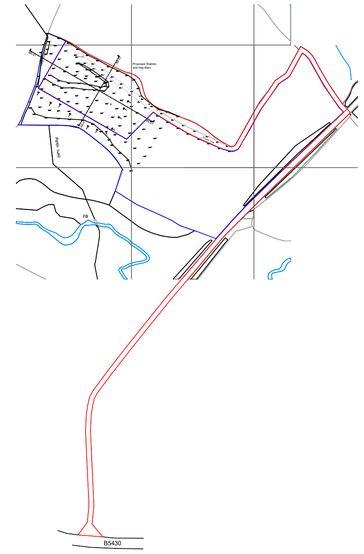

Location Plan - 1:2500

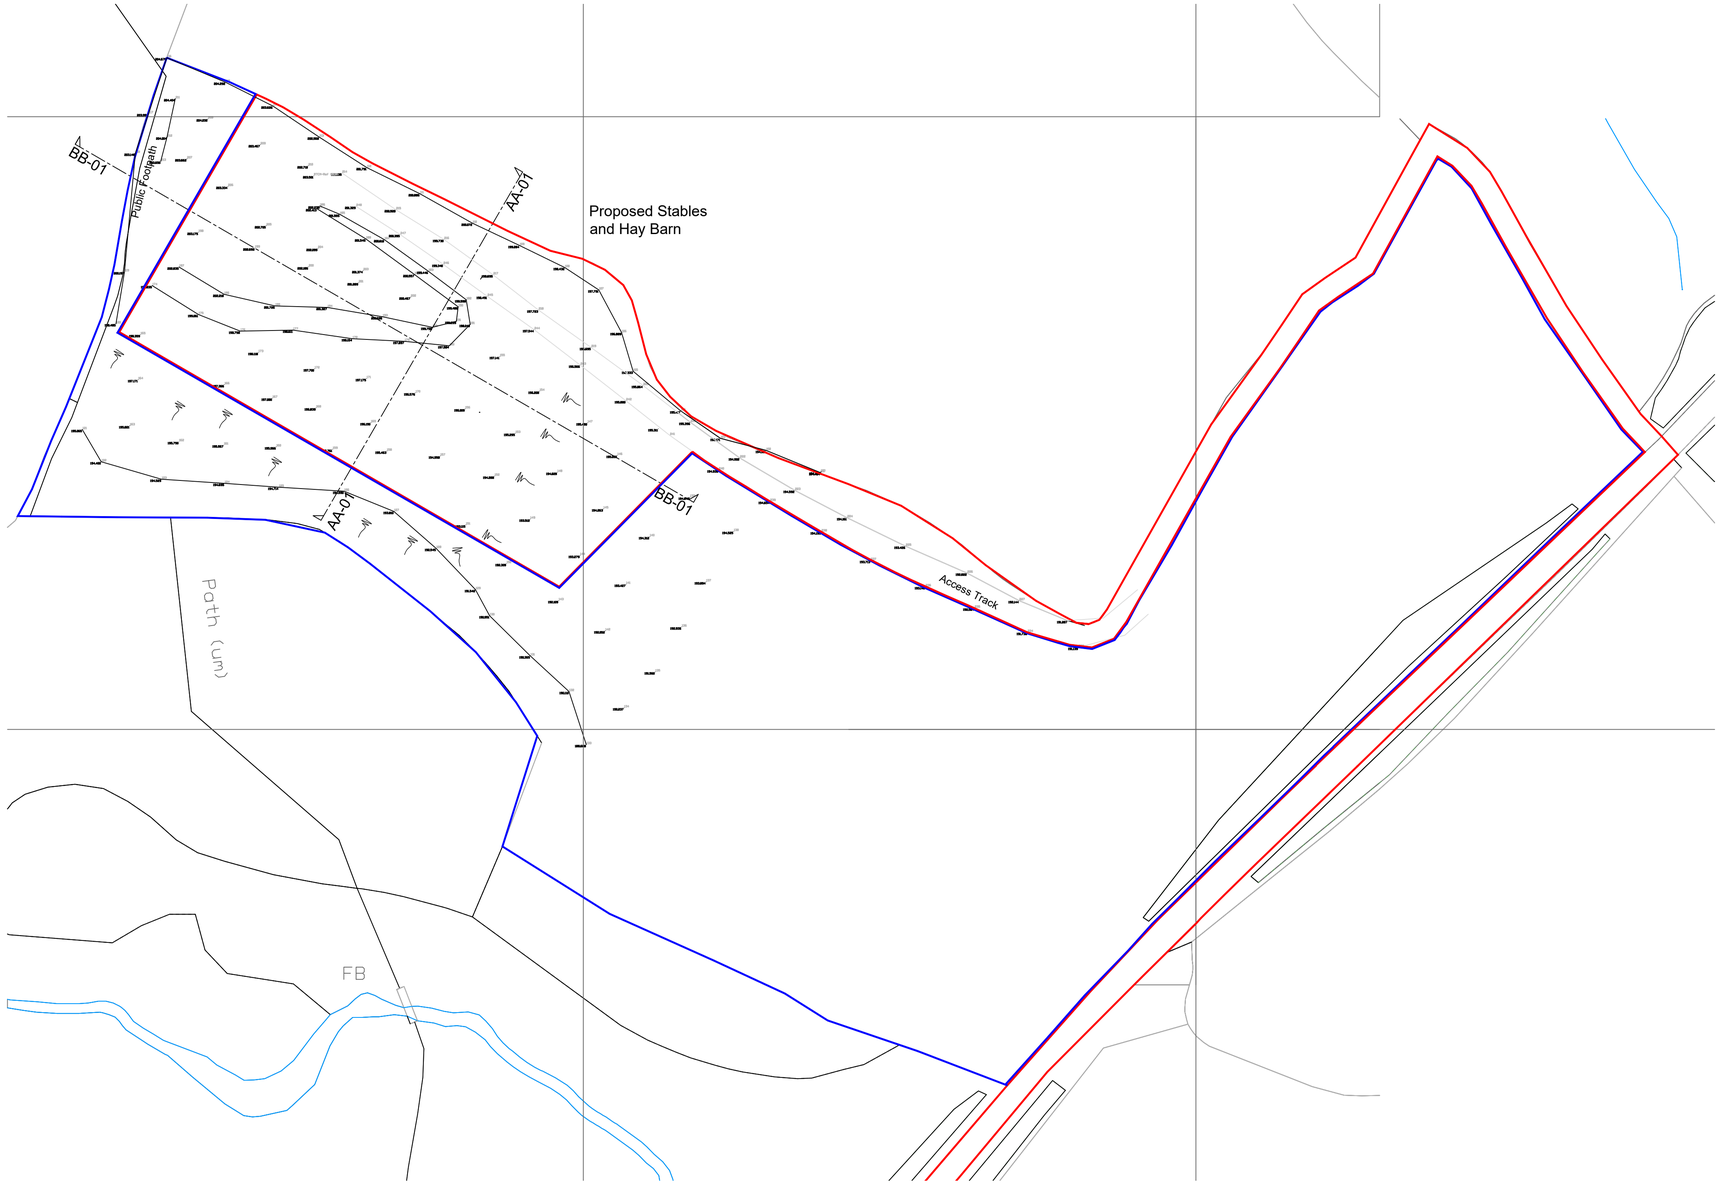

Site plan 1:500

1:500 1m 10m 20m 30m 40m 50m

1:250 1m 5m 10m 15m 20m 25m

Legend

- Site boundary
- Other land in ownership

HDS Architectural Services, The Foundry,
15 Yorke Street, Wrexham
LL13 8LW
Tel (01978) 345250
www.hdsarchitectural.co.uk

Project;
Land at Llewellyn Road, Coepth, Wrexham.

Title;
Site plan, Sections & Location Plan AA-01 & BB-01 as Existing

Scale (A1);
1:250 & 1:500

Dwg No;
LR/PD/01

Date;
04.09.2026

Revision;
...