

NOTES


Do not scale from this drawing. Only figured dimensions are to be taken from this drawing. The contractor must verify all dimensions on site before commencing any work or shop drawings. The contractor must report any discrepancies to Hughes O'Hanlon before commencing work. If this drawing exceeds the quantities taken in any way, Hughes O'Hanlon is to be informed before the work is initiated.
COPYRIGHT © Hughes O'Hanlon Limited. This drawing is Copyright and must not be reproduced in any format or media without written/verbal consent of Hughes O'Hanlon Limited.
Details shown represent the minimum indicative requirement. The installer is responsible for all detailed design. The designer shall be responsible for developing the principles indicated to a complete design and for coordinating with the latest building arrangements. The installer shall be deemed to have included within their tender offer all necessary provision over and above the minimum requirements indicated on the drawings and within the specification to provide a complete and functional installation.

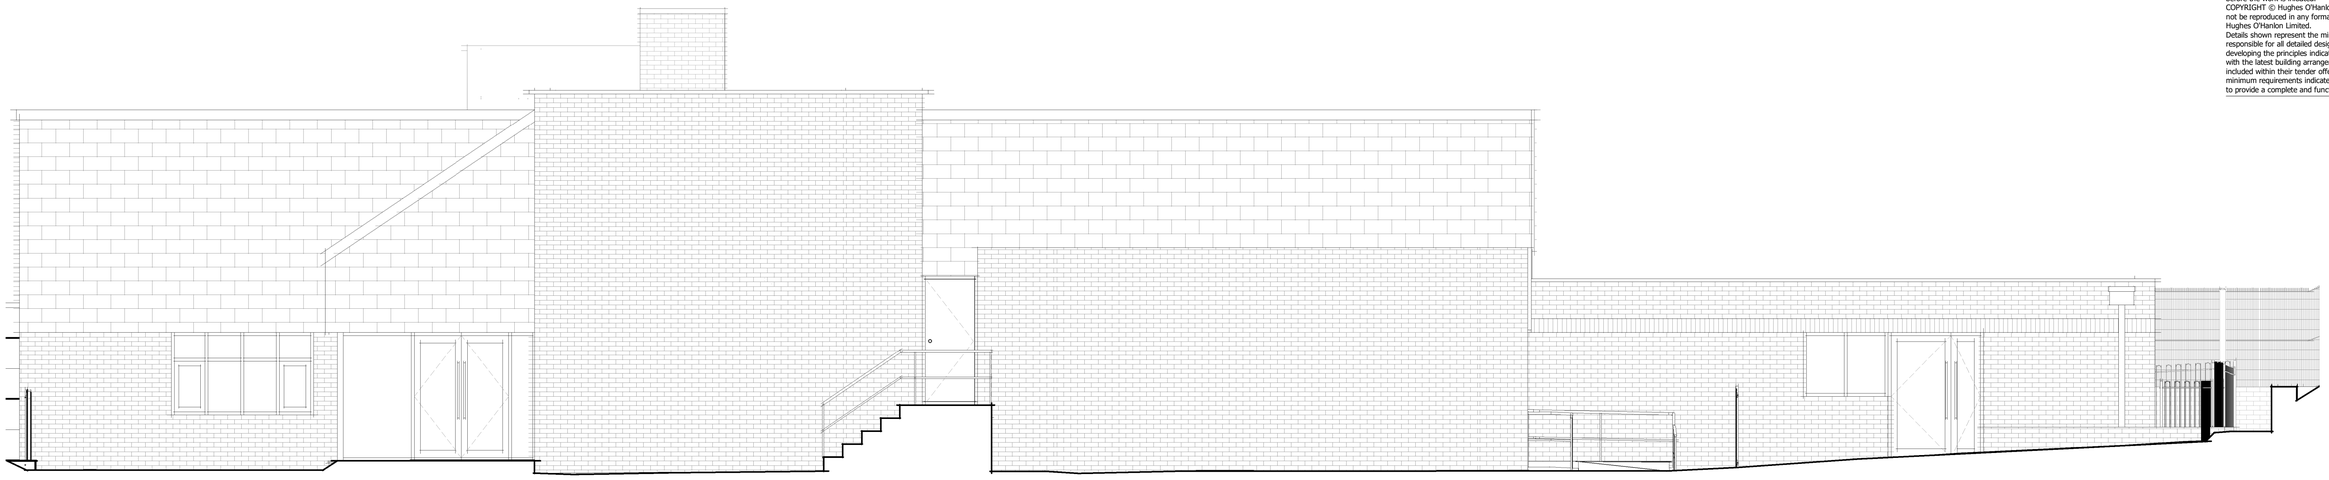

PROPOSED - FRONT ELEVATION
1 : 50

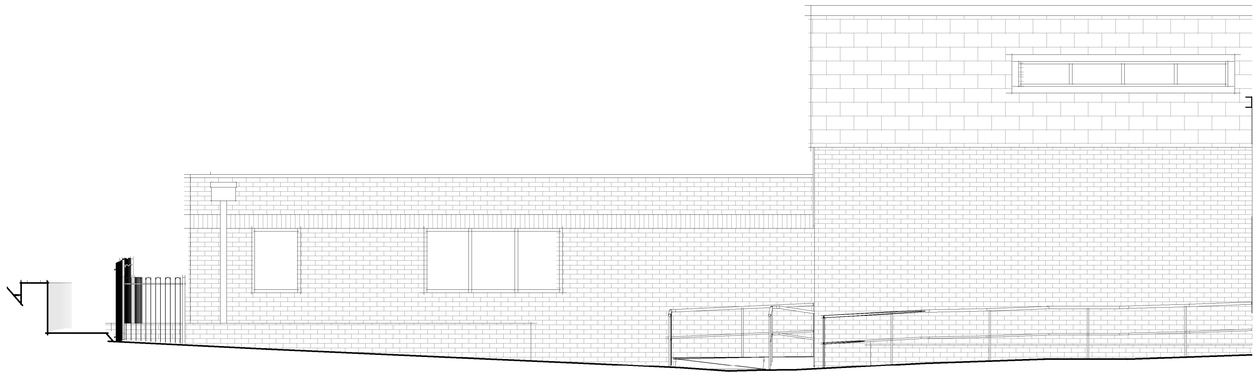

PROPOSED - REAR ELEVATION
1 : 50

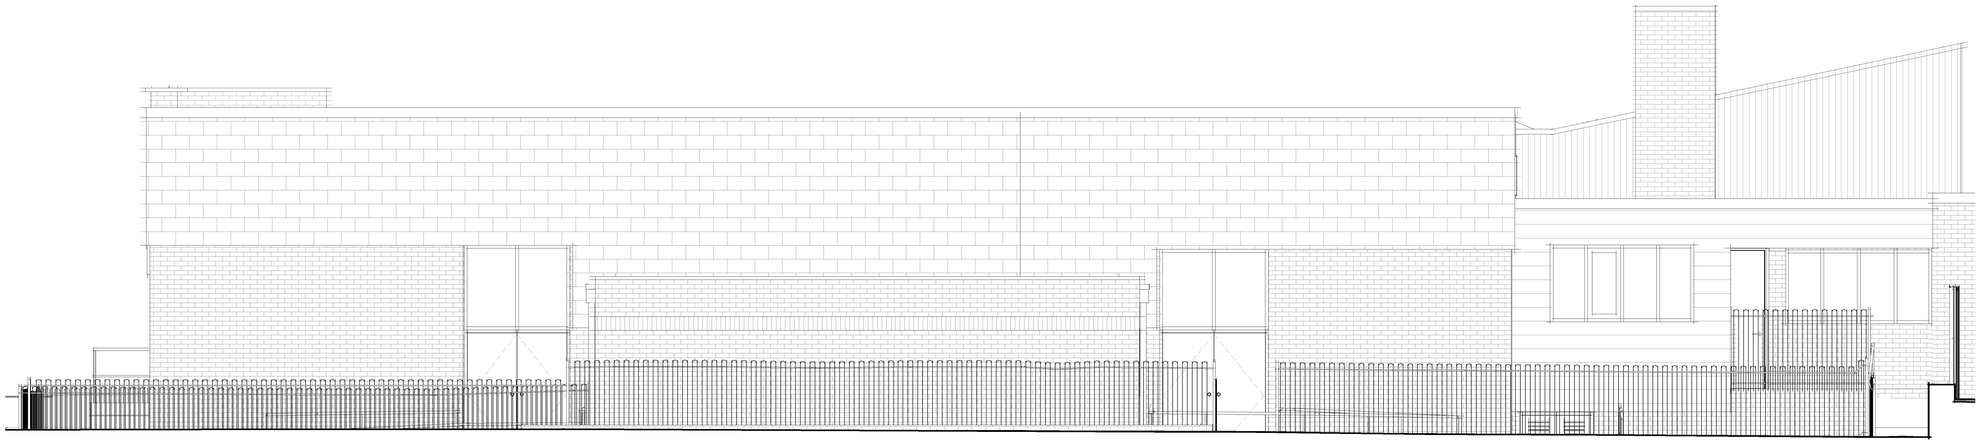

PROPOSED - SIDE ELEVATION
1 : 50

REV	DESCRIPTION	DRAWN BY	CHECKED BY	APPROVED BY	DATE
P03	PLANNING ISSUE	DJH	DGH		18/08/26
P02	DESIGN DEVELOPMENT	DJH	DGH		15/07/26
P01	INITIAL PROPOSAL	DJH	DGH		26/06/26

PROJECT TITLE
ST MARY'S, RUABON

CLIENT
GARETH MORRIS CONSTRUCTION

DRAWING TITLE
PROPOSED ELEVATIONS

SCALE @ A1
1 : 50

DO NOT SCALE Any discrepancy or query concerning this drawing should be referred to the Architect

PROJECT No	DRAWING No (PROJECT - ORIGINATOR - FUNCTION - LEVEL - FORM - DISCIPLINE - NUMBER)	REVISION
23875	SMR-HOH-XX-XX-DR-A-4200-	**P03**

0 1m 2m 3m 4m 5m
GRAPHICAL SCALE 1:50

HUGHES:O'HANLON architects
www.hugheshanlon.co.uk
Tel: 01978 510178
Copyright © Hughes O'Hanlon Limited
Registered Office: WGP, High Street, Gresford, LL12 8RF Reg. Co. No. 14643386