


Front Elevation 1:00




Side Elevation 1:100



Rear Elevation 1:100

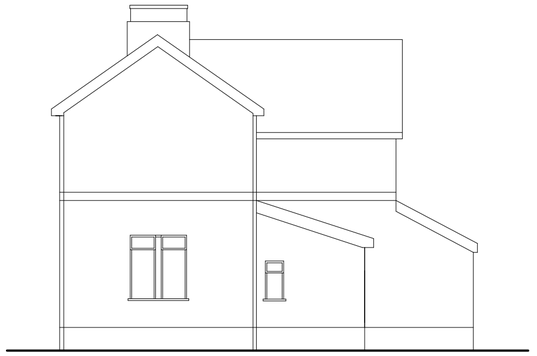

Side Elevation 1:100

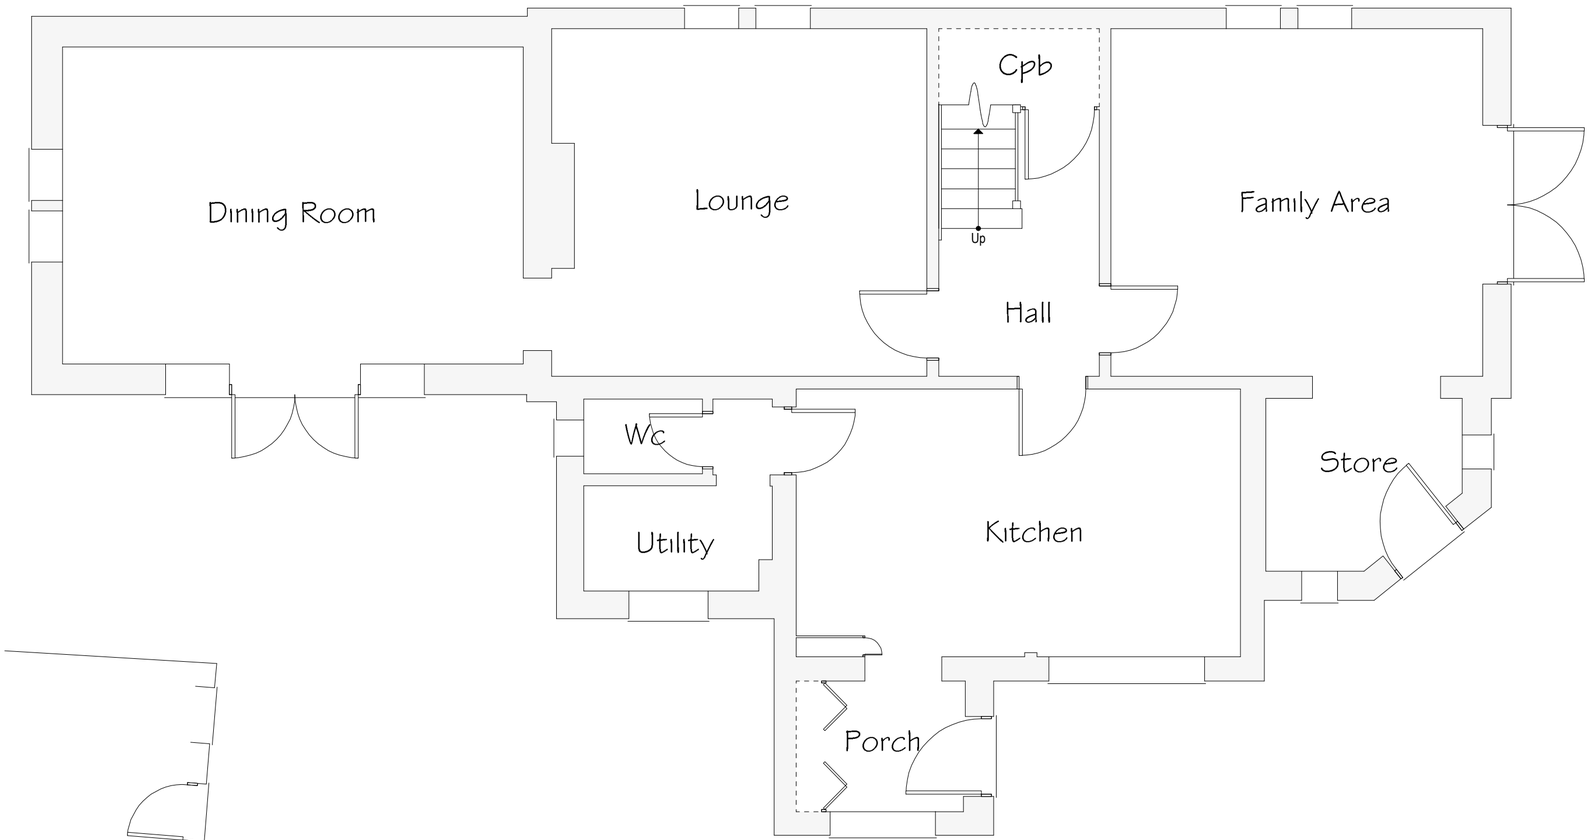

Ground Floor Plan 1:50

Rev	Date	Detail	Initial
A	10/12	Existing Amendments	L.F

Project:
Proposed alterations to Jalna, Station Road, Ruabon, Wrexham LL14 6DL

Title: Existing

Scale: (A2) 1:50 & 1:100

Drawn By: A Whitby

Date: Sep 2025

Drawing No: G105/001

Sheet: 1 of 1

blueprint
architectural services

partner LABC

Office 3K4,
Redwither Business Tower,
Wrexham. LL13 9XT
Tel: 01978 356500
www.blueprintarchitectural.com

© copyright all rights reserved