

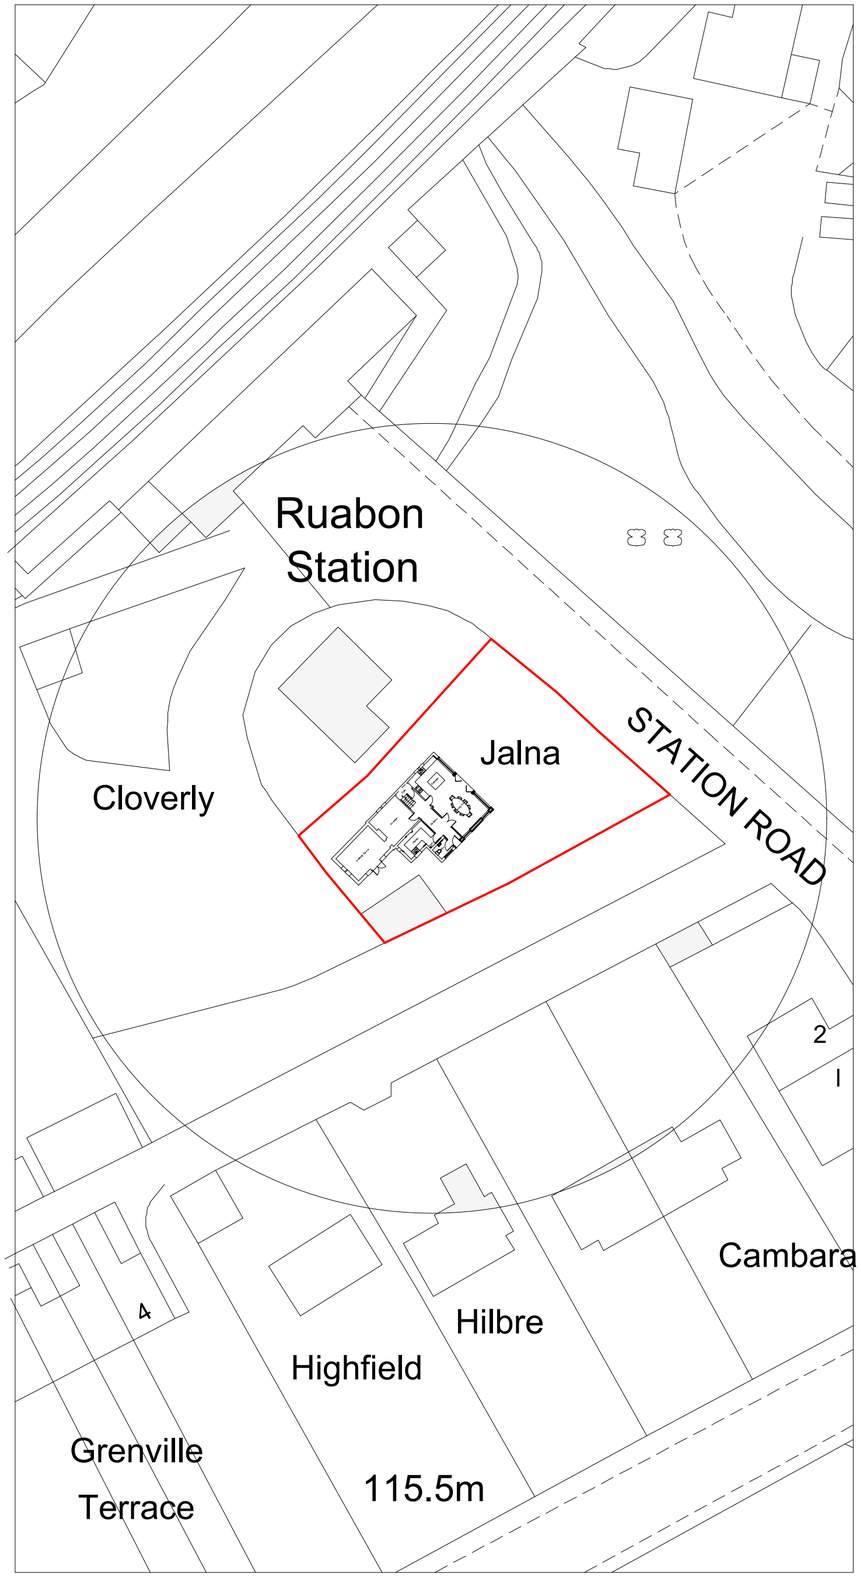


Site Plan 1:500

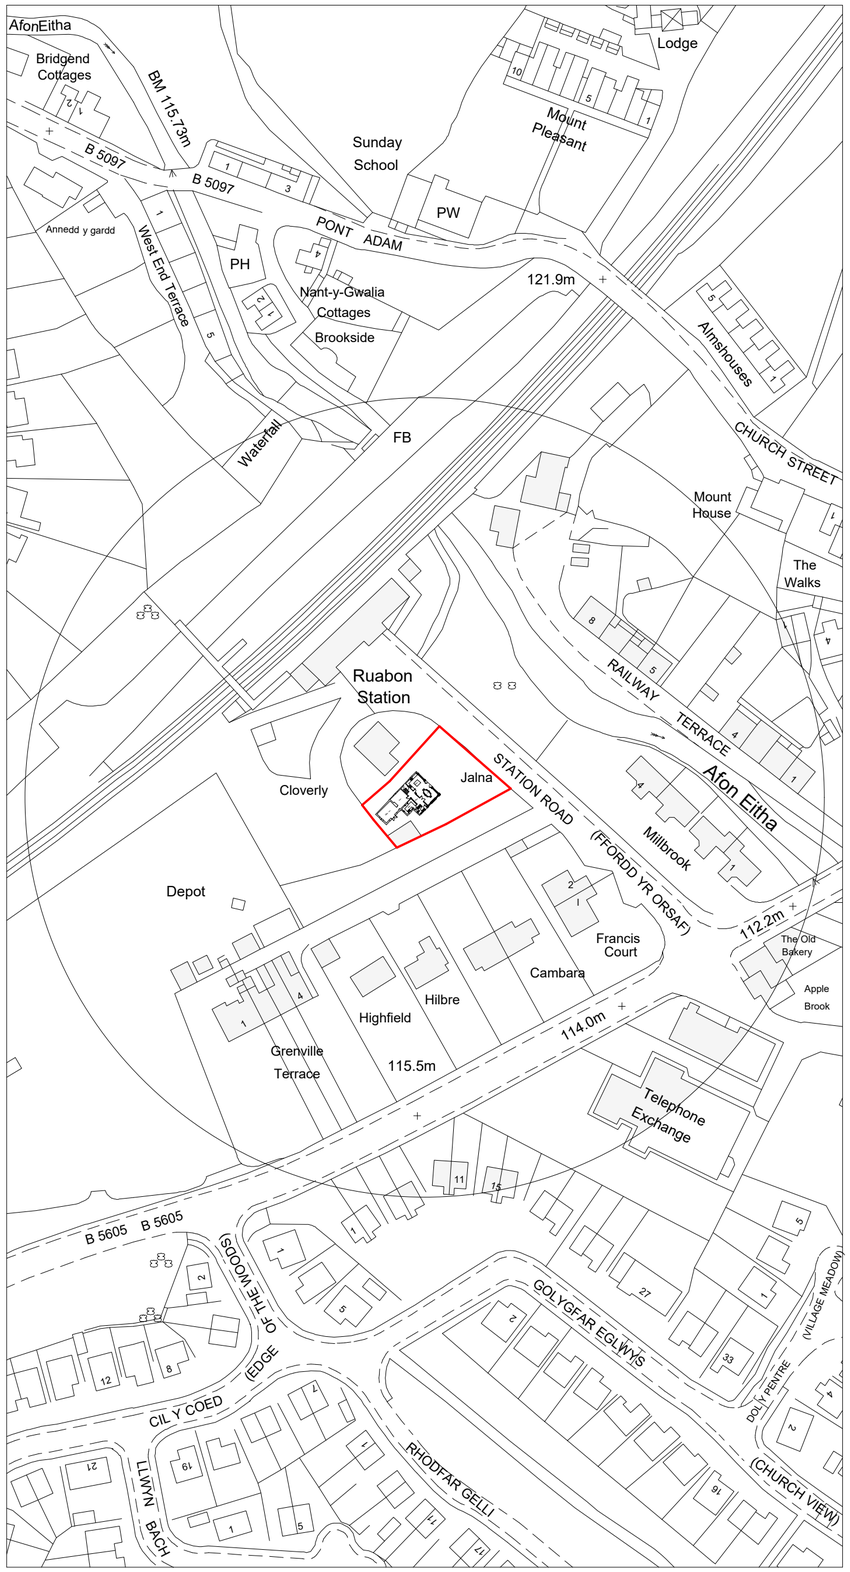

Location Plan 1:1250

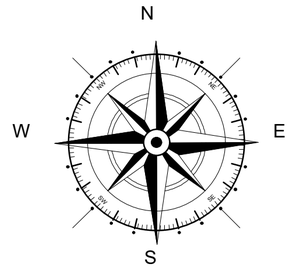

Key

- Surrounding Buildings
- Application Site
- Land owned by applicant

Rev	Date	Detail	Initial

Project:
Proposed alterations to Jalna, Station Road, Ruabon, Wrexham LL14 6DL

Title:	Scale: (A2)
Proposed : Site & Location Plan	1:500 & 1:1250

Drawn By:	Date:
A.Whitby	Sep 2026
Drawing No:	Sheet:
G105/009	1 of 1

blueprint
architectural services

partner LABC

Office 3K4,
Redwither Business Tower,
Wrexham. LL13 9XT
Tel: 01978 356500
www.blueprintarchitectural.com
© copyright all rights reserved