
0 1 2 5
Scale 1:100 m

N

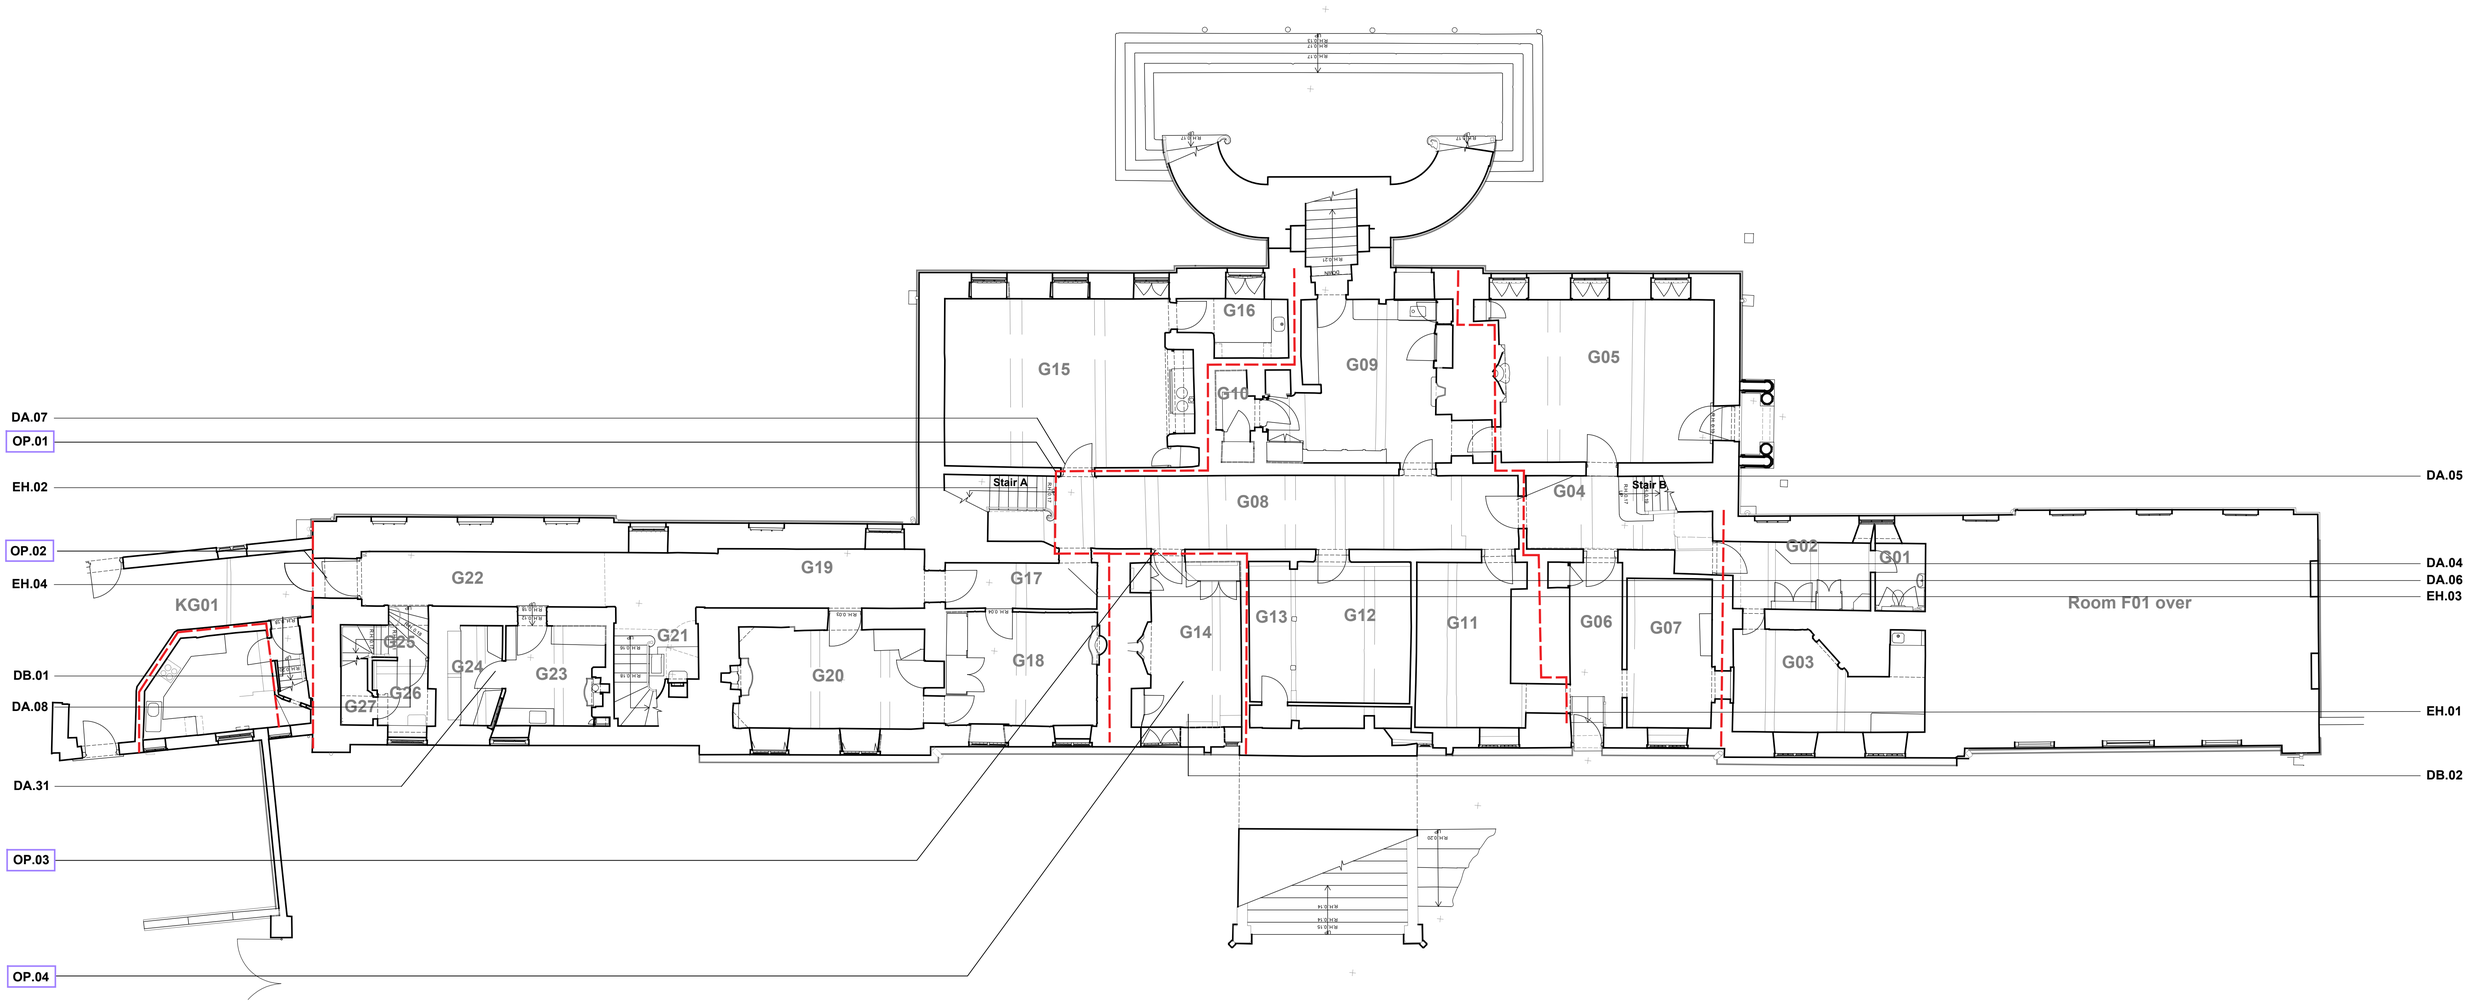

KEY


DA - Door Alterations
DB - Distribution Board
FS - Fire Stopping
EH - Erddig Hall Interventions
OP - Opening Works

Only items within purple box refer to opening up. Items are relevant to the Listed Building Consent Application in August 2025. During PCSA all protections to facilitate works shown to be bespoke designed, specified + proposed for review and agreement, based on NT guidance.

Refer to Schedule of works

NOTES

Floor Plans based on drawings provided by the National Trust.
Existing doors that do not have works to them not shown.
For works relating to fire stopping and survey of existing doors refer General Items on SoW.
Refer to Schedule of Works for details of works items noted.
Red dotted lines — — denote lines of fire compartment as referred to in Fire Safety Report prepared by Steve Emery.

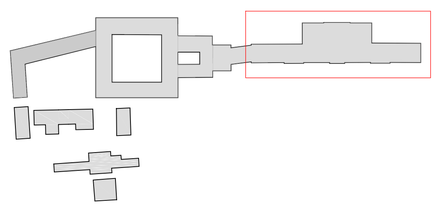

Key Plan:
Scale 1:1250

Notes

1. Any dwg format drawing is to be read in conjunction with and at the scale of the accompanying pdf.
2. Where colours other than black or grey are used, the drawing must be plotted in colour.
3. For status 'C' (Construction) drawings all dimensions are to be checked on site by the contractor, scaling is for Local Authority purposes only.
4. Unless otherwise indicated, all dimensions are in millimeters.
5. All information on this drawing is to be read in conjunction with the relevant Donald Insall Associates specification and trade contractors' drawings and information by specialists.
6. In the event of any discrepancy, please contact us immediately.
7. This drawing may contain survey information by others and is to be used solely for the purposes for which it was issued.
8. These are uncontrolled documents issued for information purposes only. If you have any queries regarding the drawings, please contact DIA immediately.
9. Please note DIA cannot be held responsible for any errors arising from changes made to an uncontrolled dwg file.

© 2019 DONALD INSALL ASSOCIATES LTD

Drawing Status
F Feasibility
S Sketch Design
P Planning
B Building Control
D Developed Design
M Measurement
T Tender
C Construction
R Record

Rev	Date	Dwn	Auth	Revision
P11	23-07-2026	CRJ	MTO	Updated CAD plans
P10	27-10-2025	CSH	MTO	RIBA 4 Issue
P9	23-09-2025	HMJ	MTO	Updated to reflect SE updated management plan
P8	01-08-2025	AVD	MTO	Drawing amendments
P7	21-07-2025	AVD	MTO	Opening Up Works for LBC 1
P6	20-02-2025	AVD	MTO	Updated to reflect Steve Emery's Comments
P5	10-12-2024	AVD	MTO	Amendments to floor plan
P4	16-02-2024	CSH	MTO	EH.01 updated
P3	06-02-2024	CSH	MTO	RIBA 4 References Updated
P2	20-12-2023	CSH	MTO	RIBA 4 Schedule of Works Updated
P1	27-10-2023	HWA	MTO	RIBA 4 Updates
P0	18-08-2023	CSH	MTO	Initial Issue

Donald Insall Associates
Chartered Architects and Historic Building Consultants

Y Becws, Pool Lane
Conwy LL32 8PZ
(+44) 01492 592 378
conwy@insall-architects.co.uk

Erddig Hall, Wrexham

Proposed Ground Floor Plan
Main House

Project	No
NTWFS.02	2000
Scale (A1)	Status / Revision
1:100	P / 11