


EXISTING SITE PLAN

{SCALE 1:100}

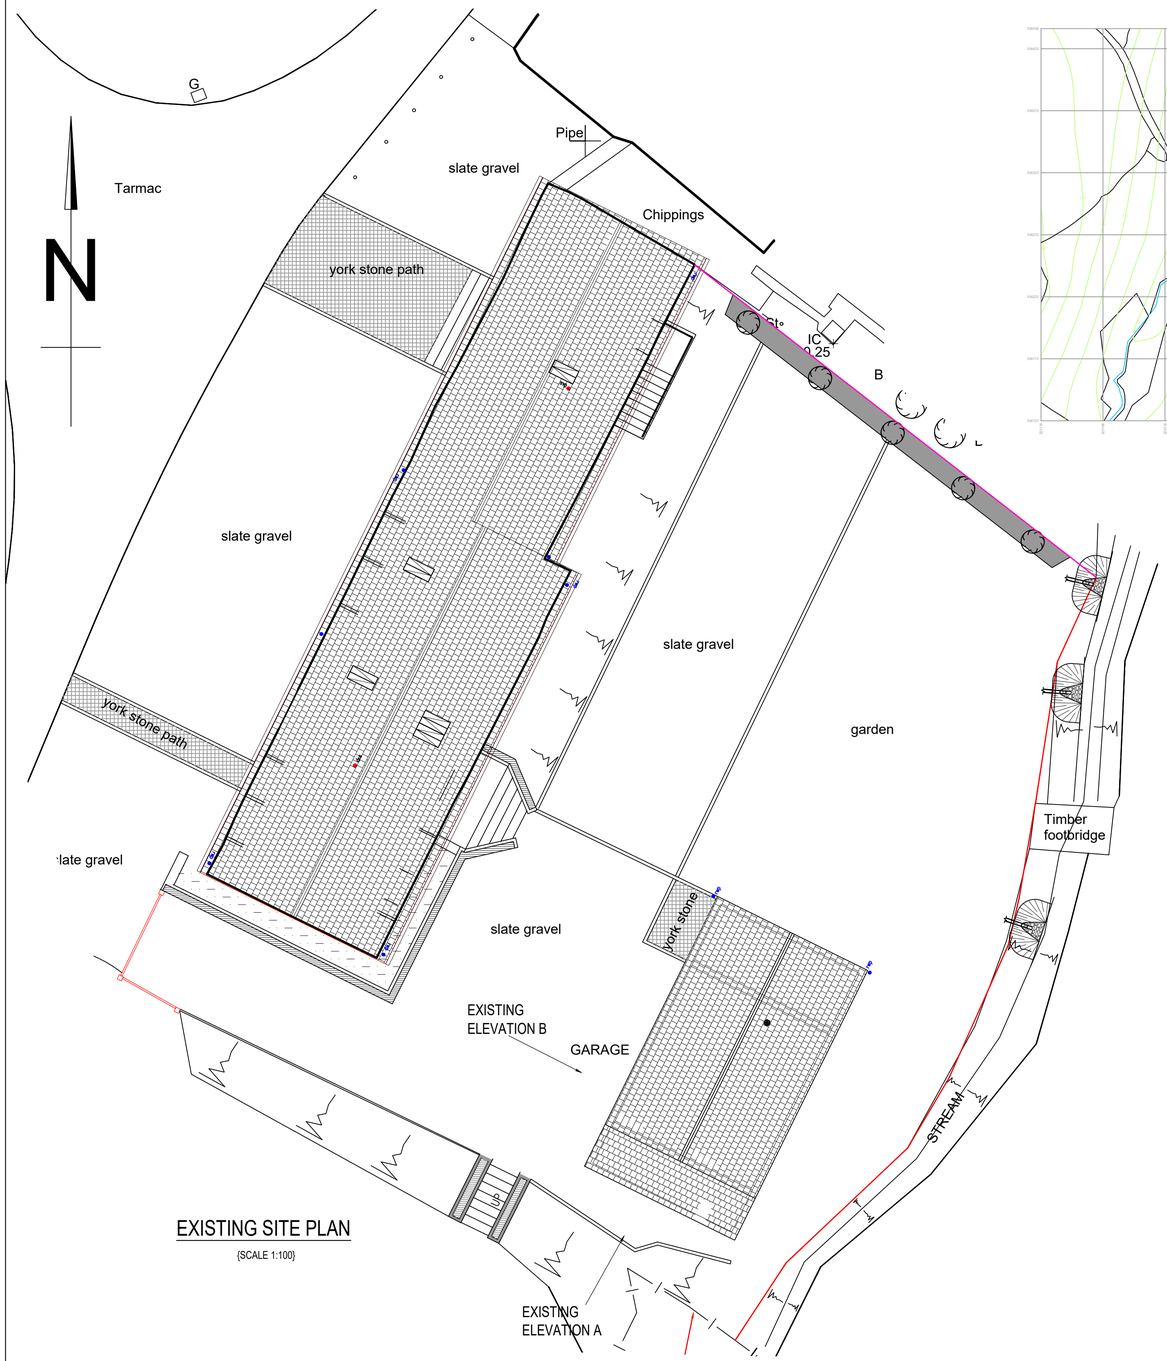


LOCATION PLAN


{SCALE 1:2500}

PROPOSED SITE PLAN


{SCALE 1:100}

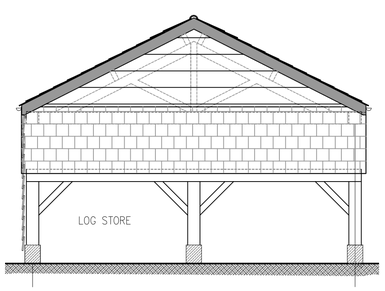


EXISTING ELEVATION A {SCALE 1:50}

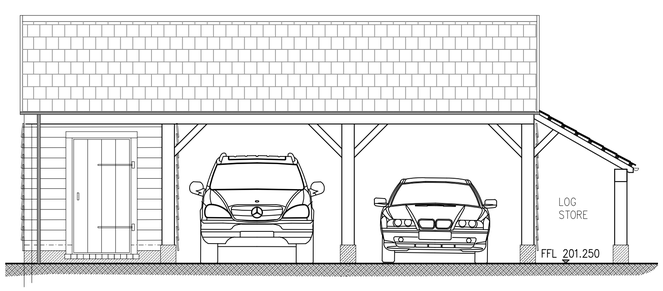


EXISTING ELEVATION B {SCALE 1:50}

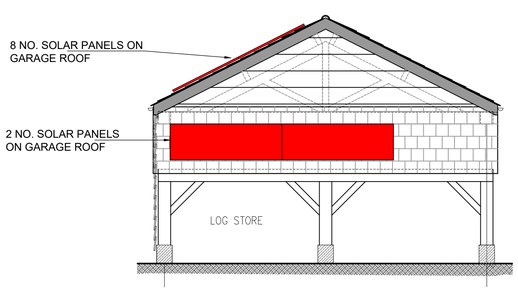

PROPOSED ELEVATION A {SCALE 1:50}

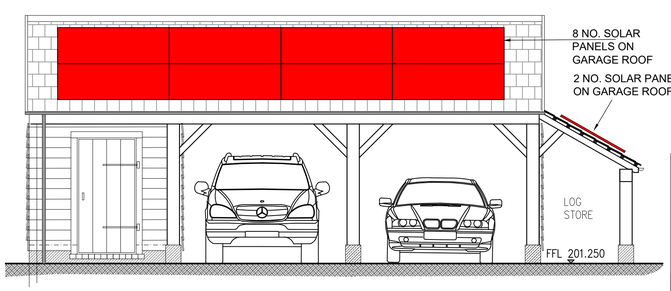

PROPOSED ELEVATION B {SCALE 1:50}

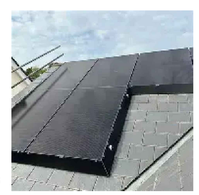

EXAMPLE OF SOLAR SKIRT
AND BLACK PANELS

PROJECT:
Tawelfan, Llwynmawr, Llangollen,
Wrexham, LL20 7BD

TITLE:
SOLAR PANNEL PROPOSALS

SCALE @ SIZE:	DRAWN:	DATE:
As shown @ A0	TIM	05.05.26
PROJECT No:	DRAWING No:	REV:
TIM 06	SOLAR-01	P2