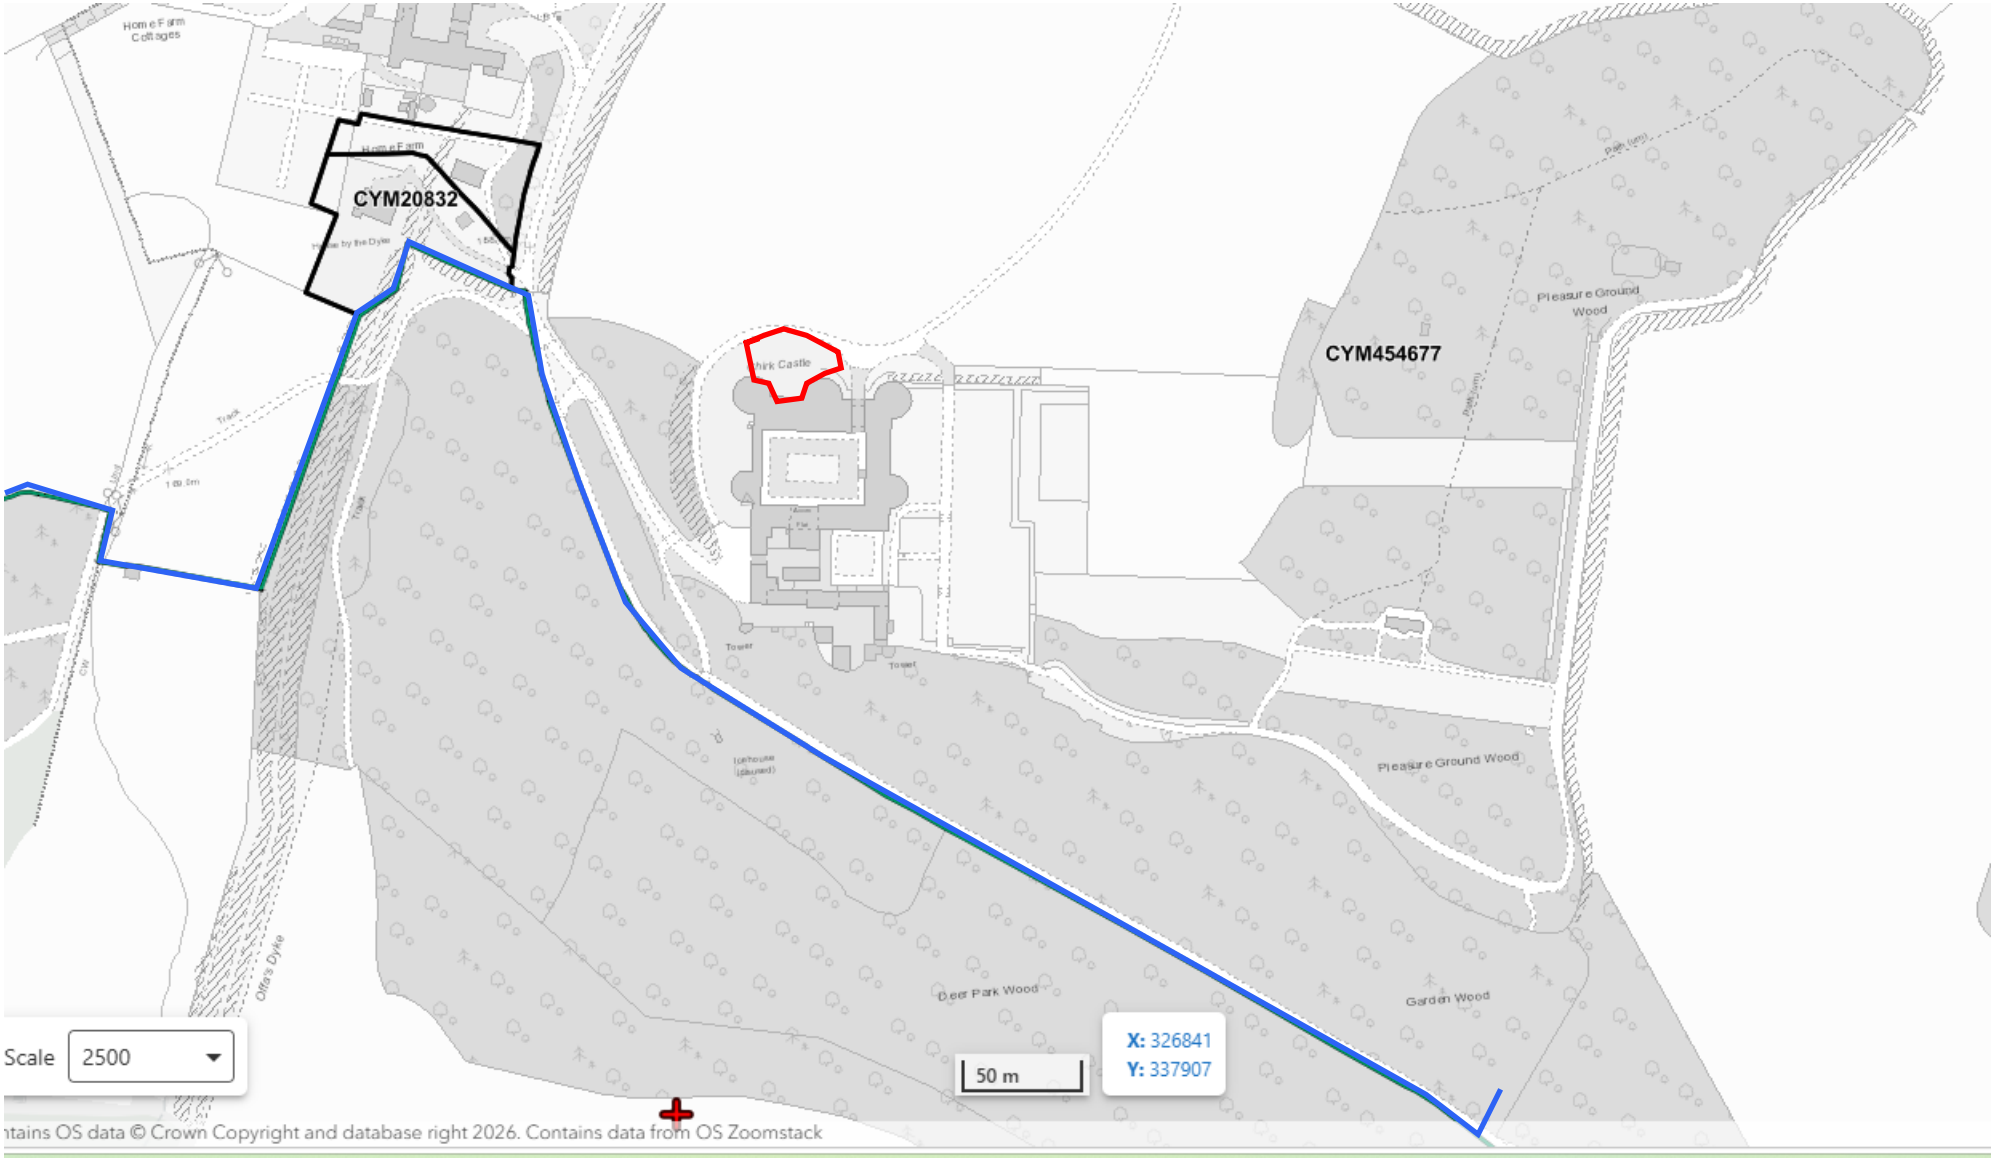


Site plan – Scale 1:2500

OS data C Crown Copyright and database right 2026. Contains data from OS Zoomstack GIS