




Front Elevation

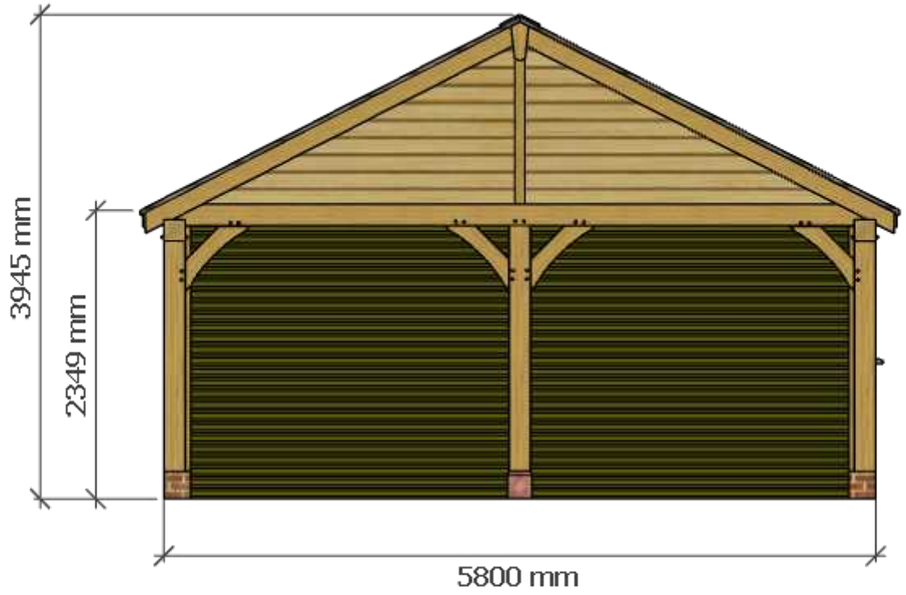

RH Side Elevation

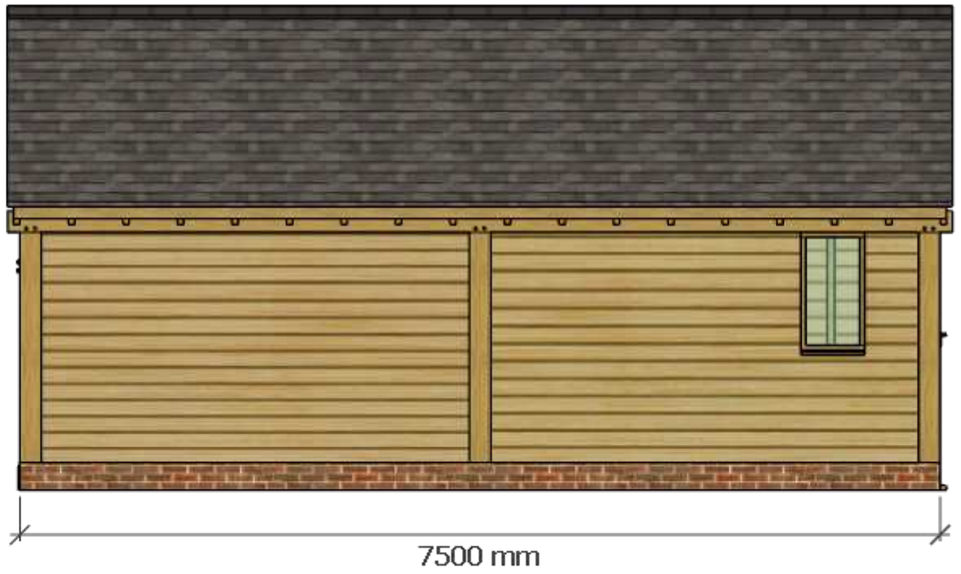

LH Side Elevation

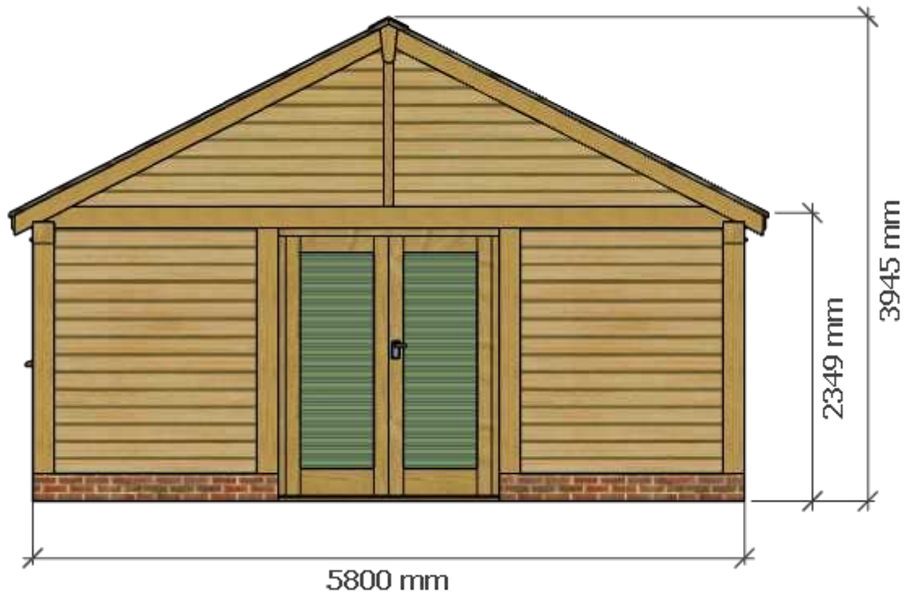

Rear Elevation

Client **Laura & Derfel Owen** **62 Wynnstay Lane** **Marford** **Wrexham** **LL12 8LH**	Project 2 bay oak framed garage and home office	Description Elevations Scale:1:50@A3	Drawing No 0926-090 Issue 30/09/2026	CHESHIRE OAK STRUCTURES LTD Church Road, Tilston, Malpas. Cheshire SY14 7HB Tel 01829 250919 Fax 01829 250315. Email: info@cheshireoakstructures.co.uk