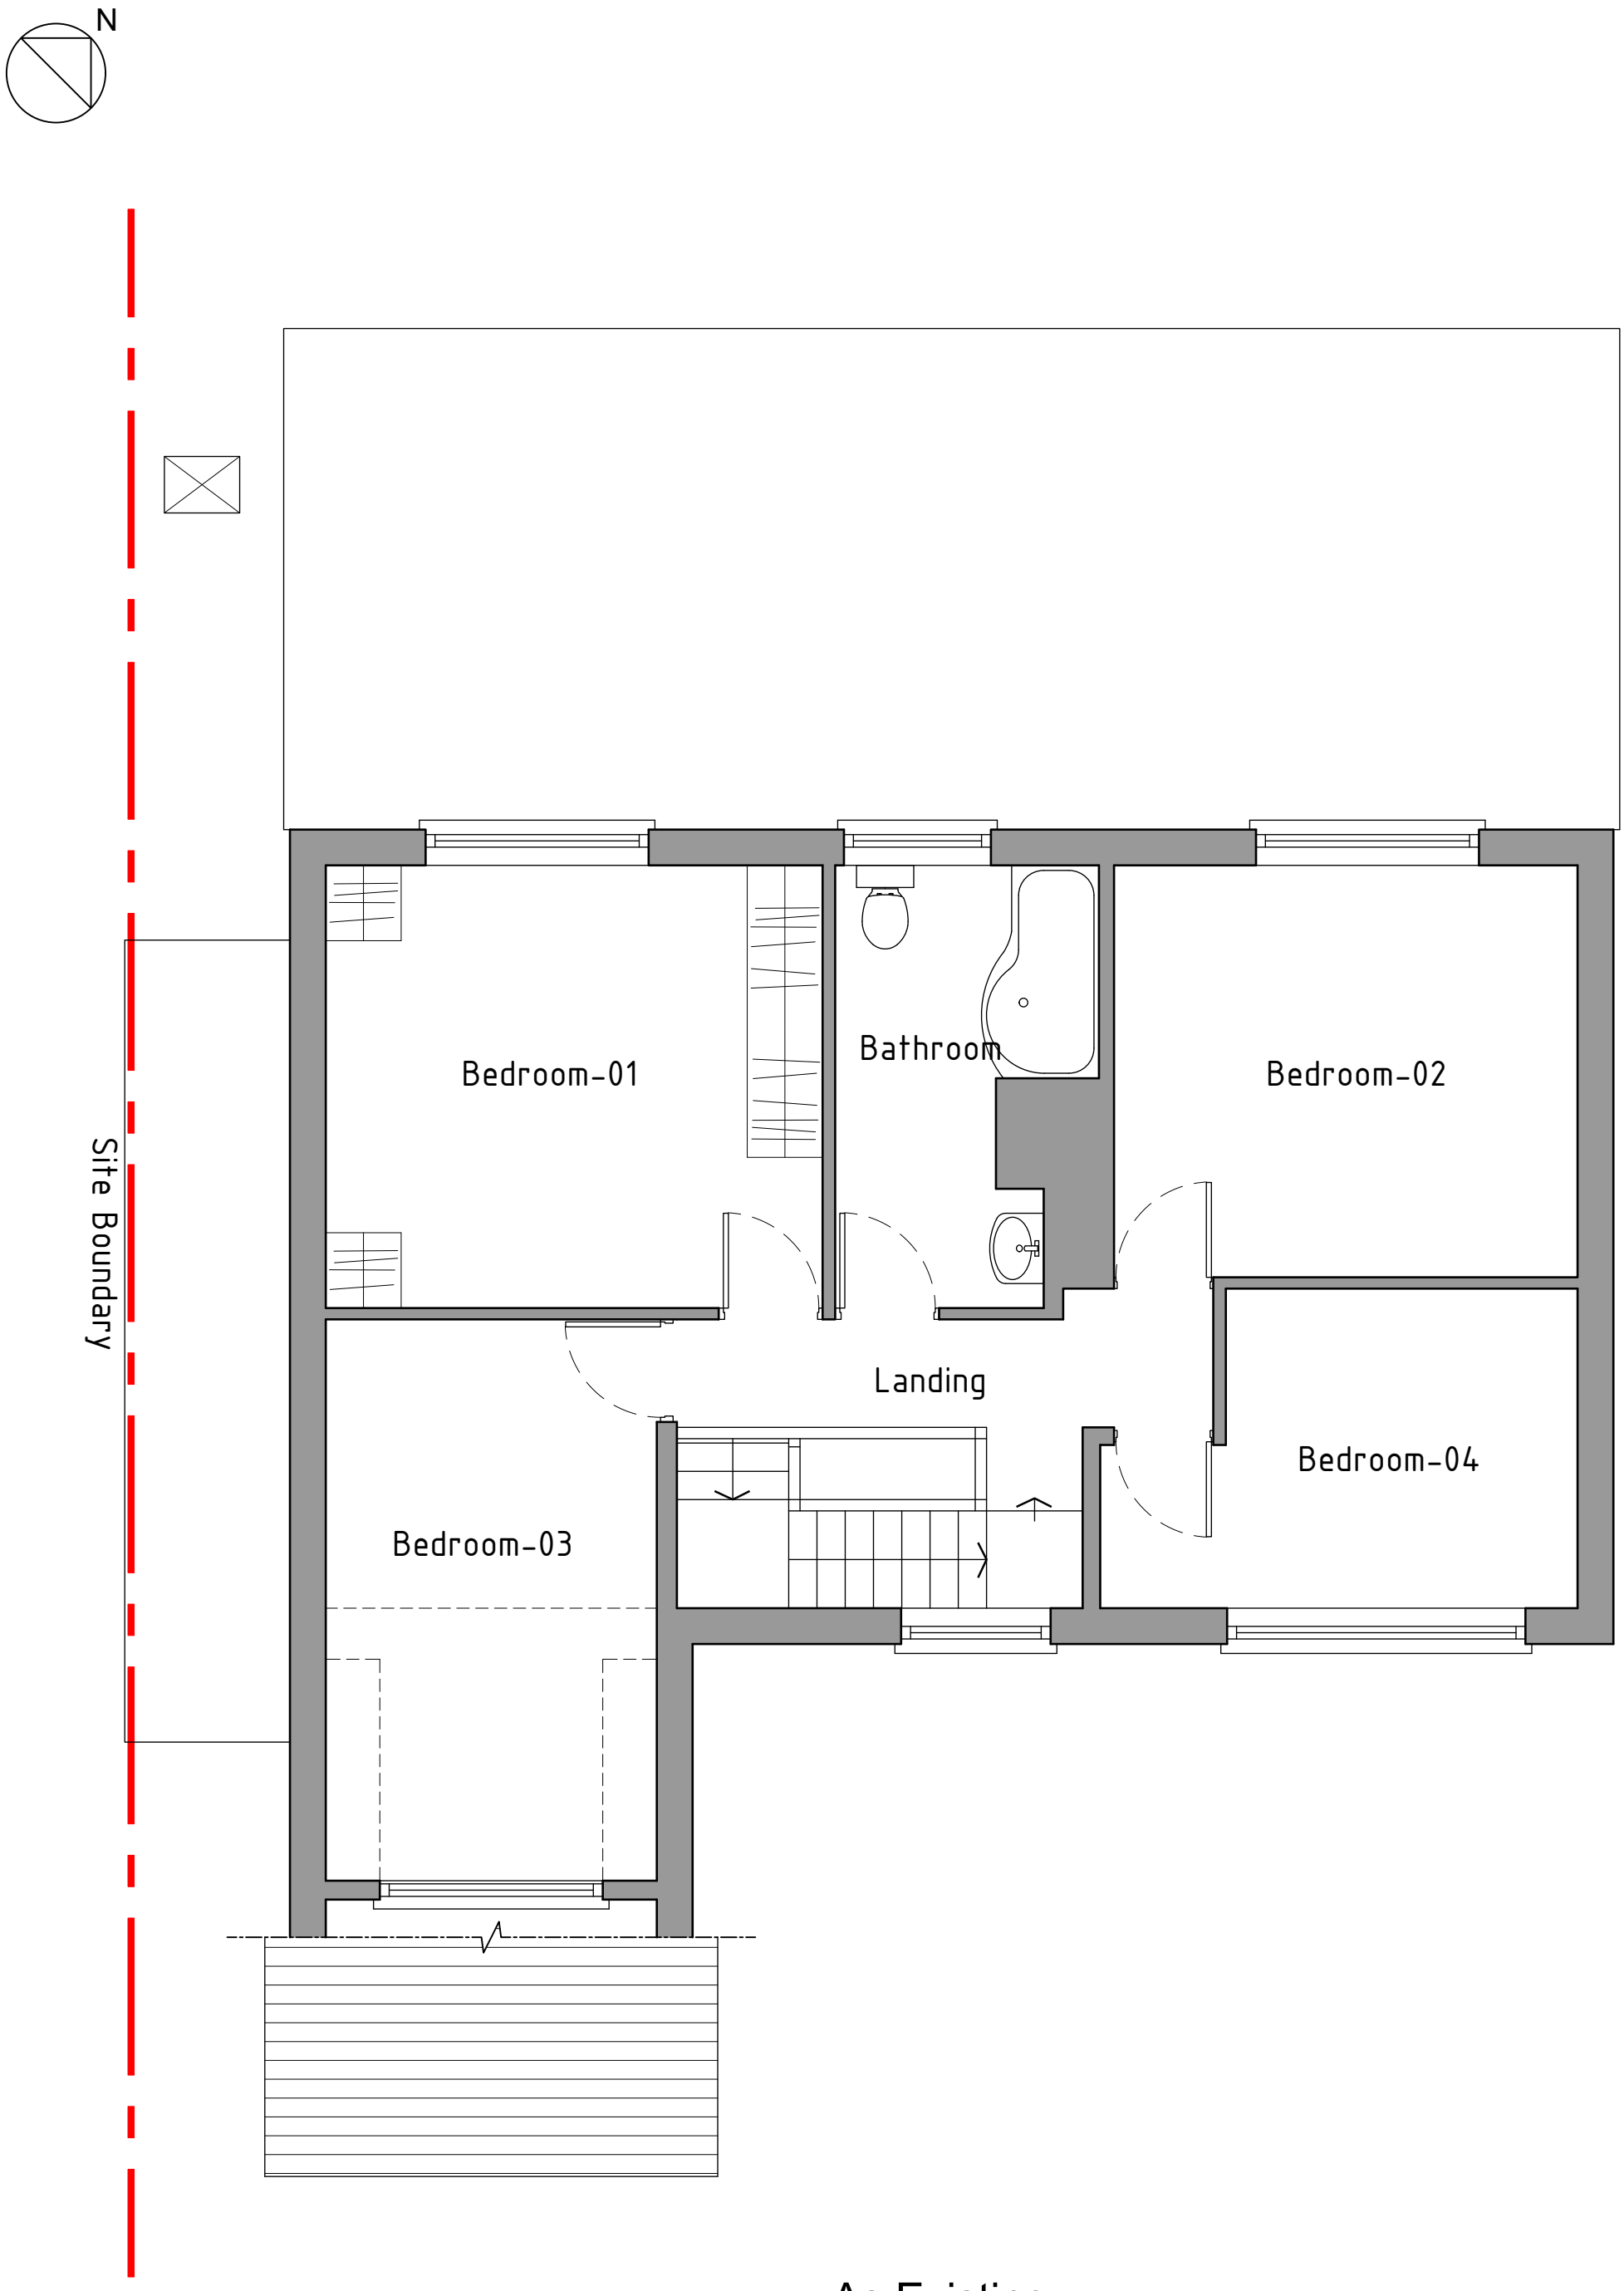


First Floor Plan 1:50

As Existing

HDS ARCHITECTURAL SERVICES	**Project;** 12 Meadows View, Marford, Wrexham, LL12 8LR		**Dwg No;** MV/PD/02 / **Date;** 25.09.26
HDS Architectural Services, The Foundry, 15 Yorke Street, Wrexham LL13 8LW Tel (01978) 345250 www.hdsarchitectural.co.uk	**Title;** 02-As Existing First Floor Plan	**Scale (A3);** 1:50	**Revision;**