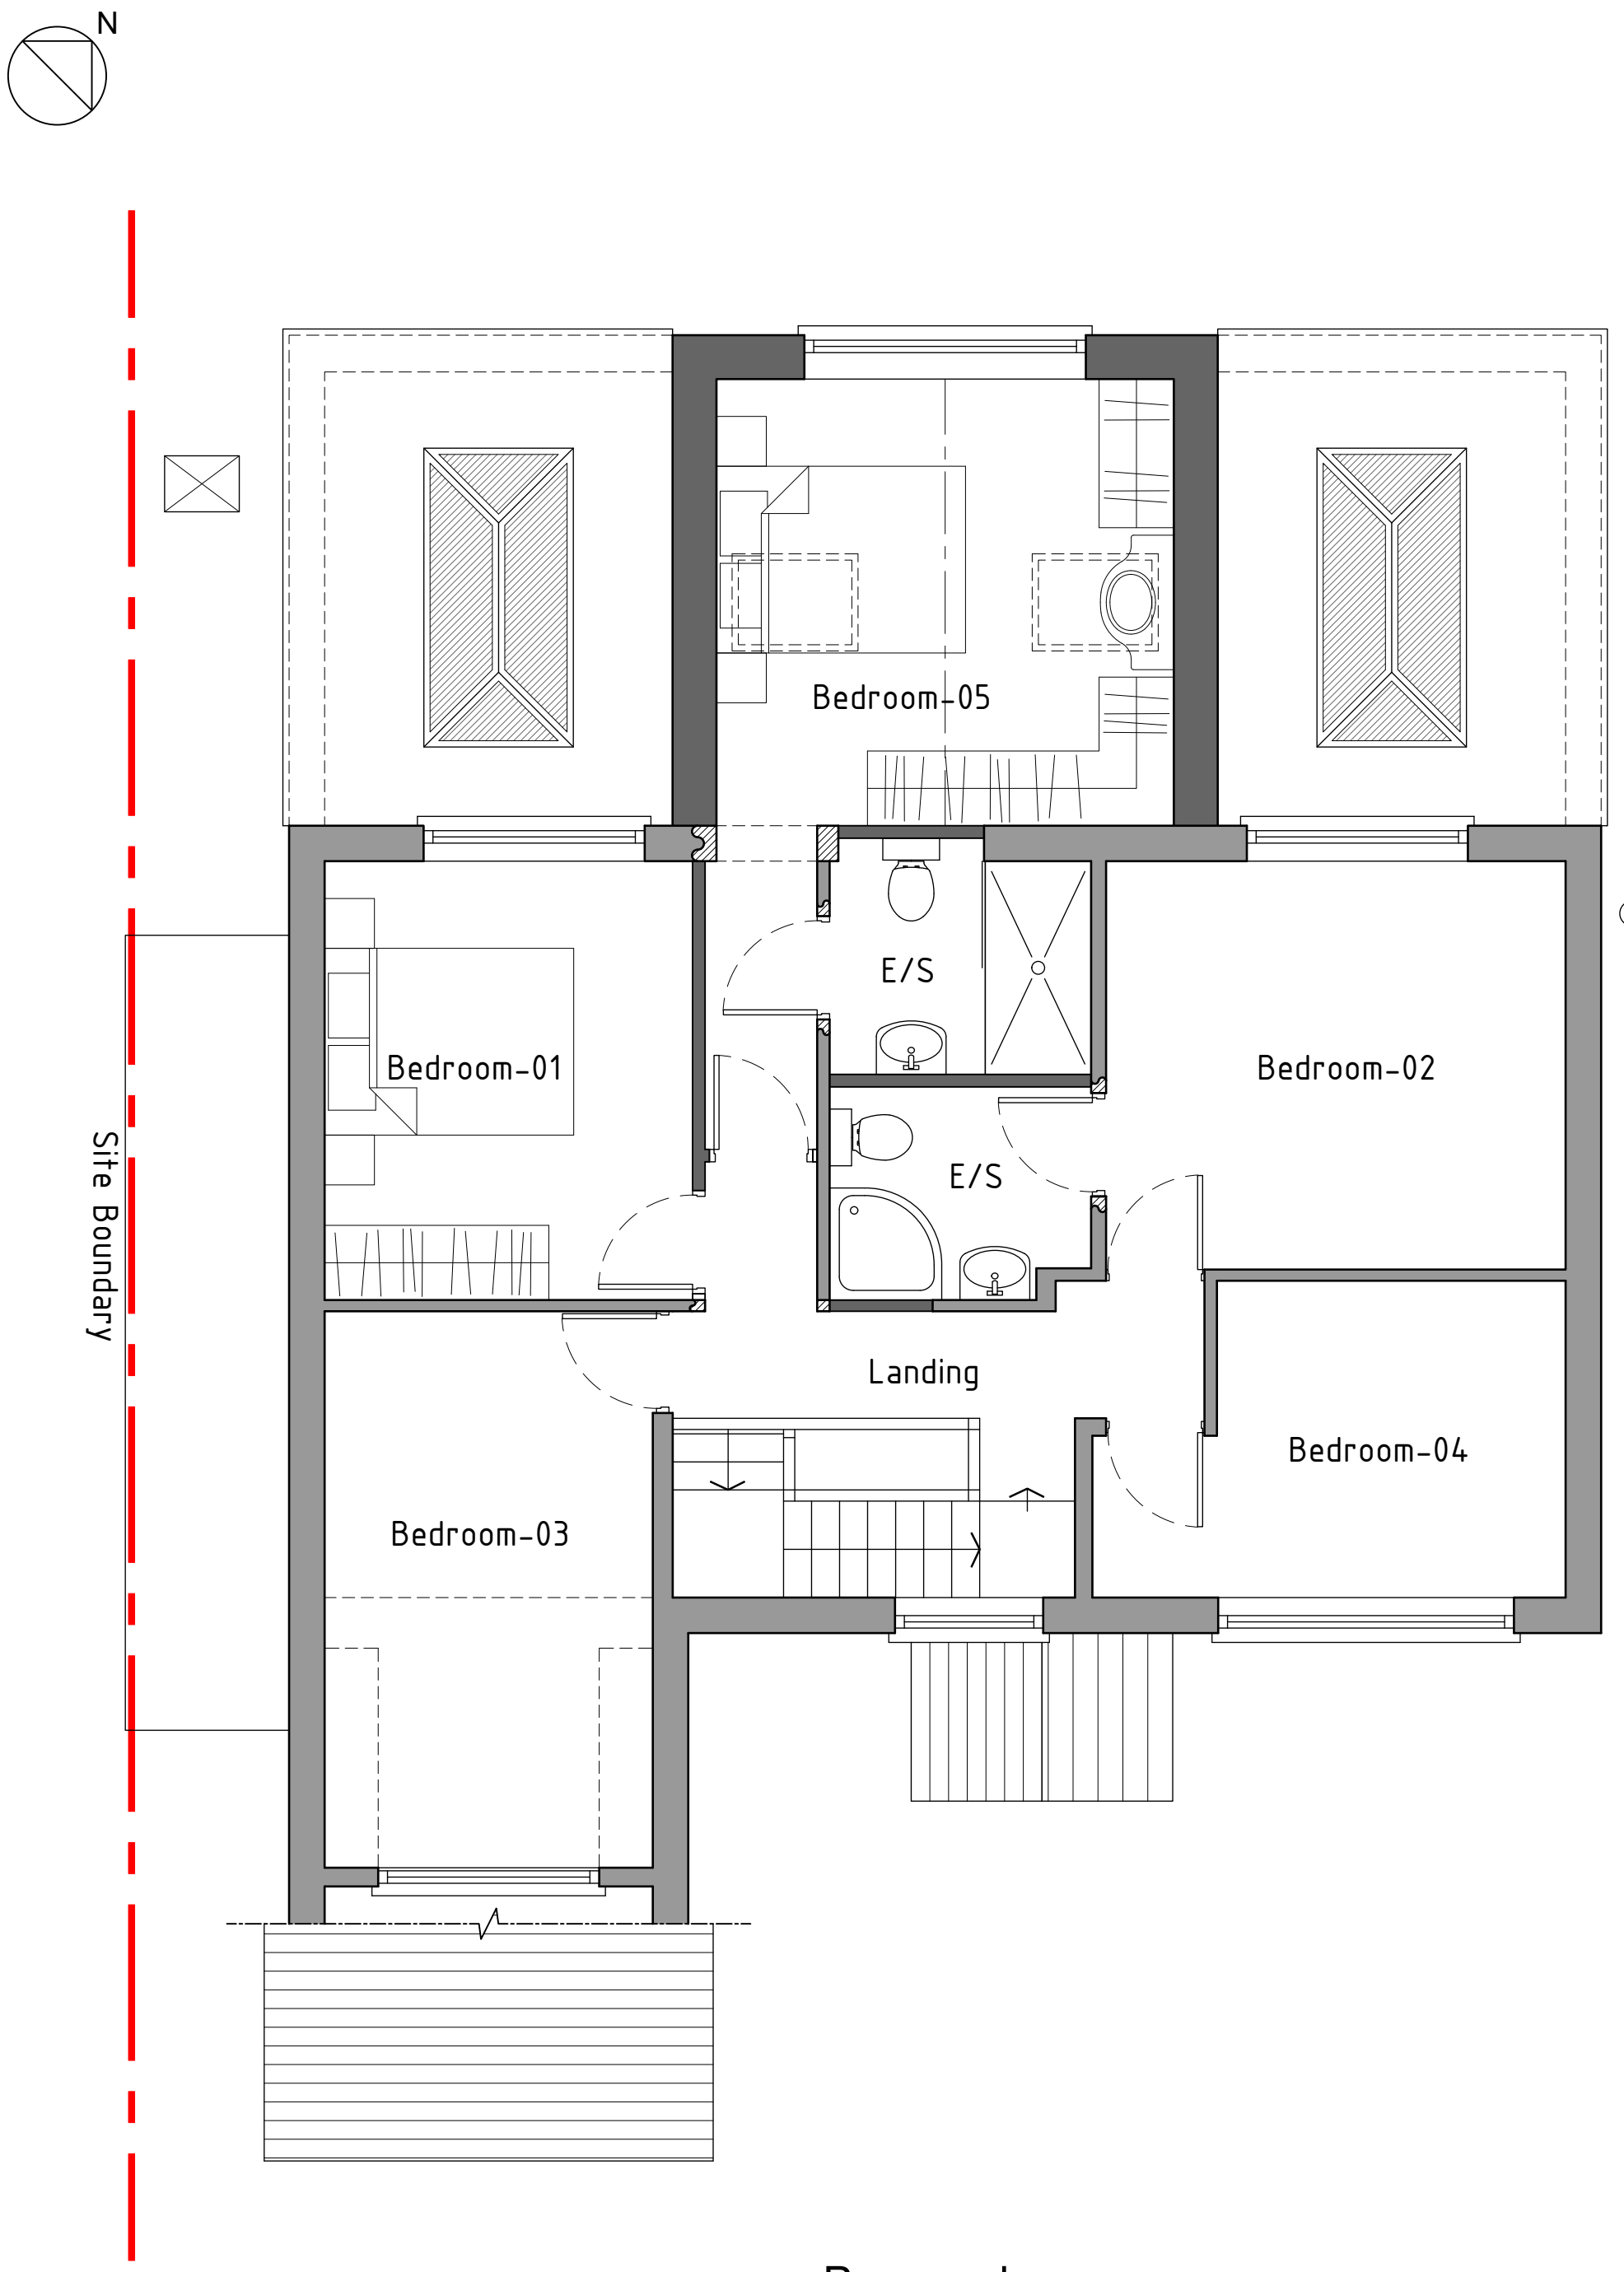


First Floor Plan 1:50

Proposed

HDS ARCHITECTURAL SERVICES
HDS Architectural Services, The Foundry,
15 Yorke Street, Wrexham
LL13 8LW
Tel (01978) 345250
www.hdsarchitectural.co.uk

Project;	Dwg No;	Date;
12 Meadows View, Marford, Wrexham, LL12 8LR	MV/PD/05	05.10.26

Title;	Scale (A3);	Revision;
05-Proposed First Floor Plan	1:50	