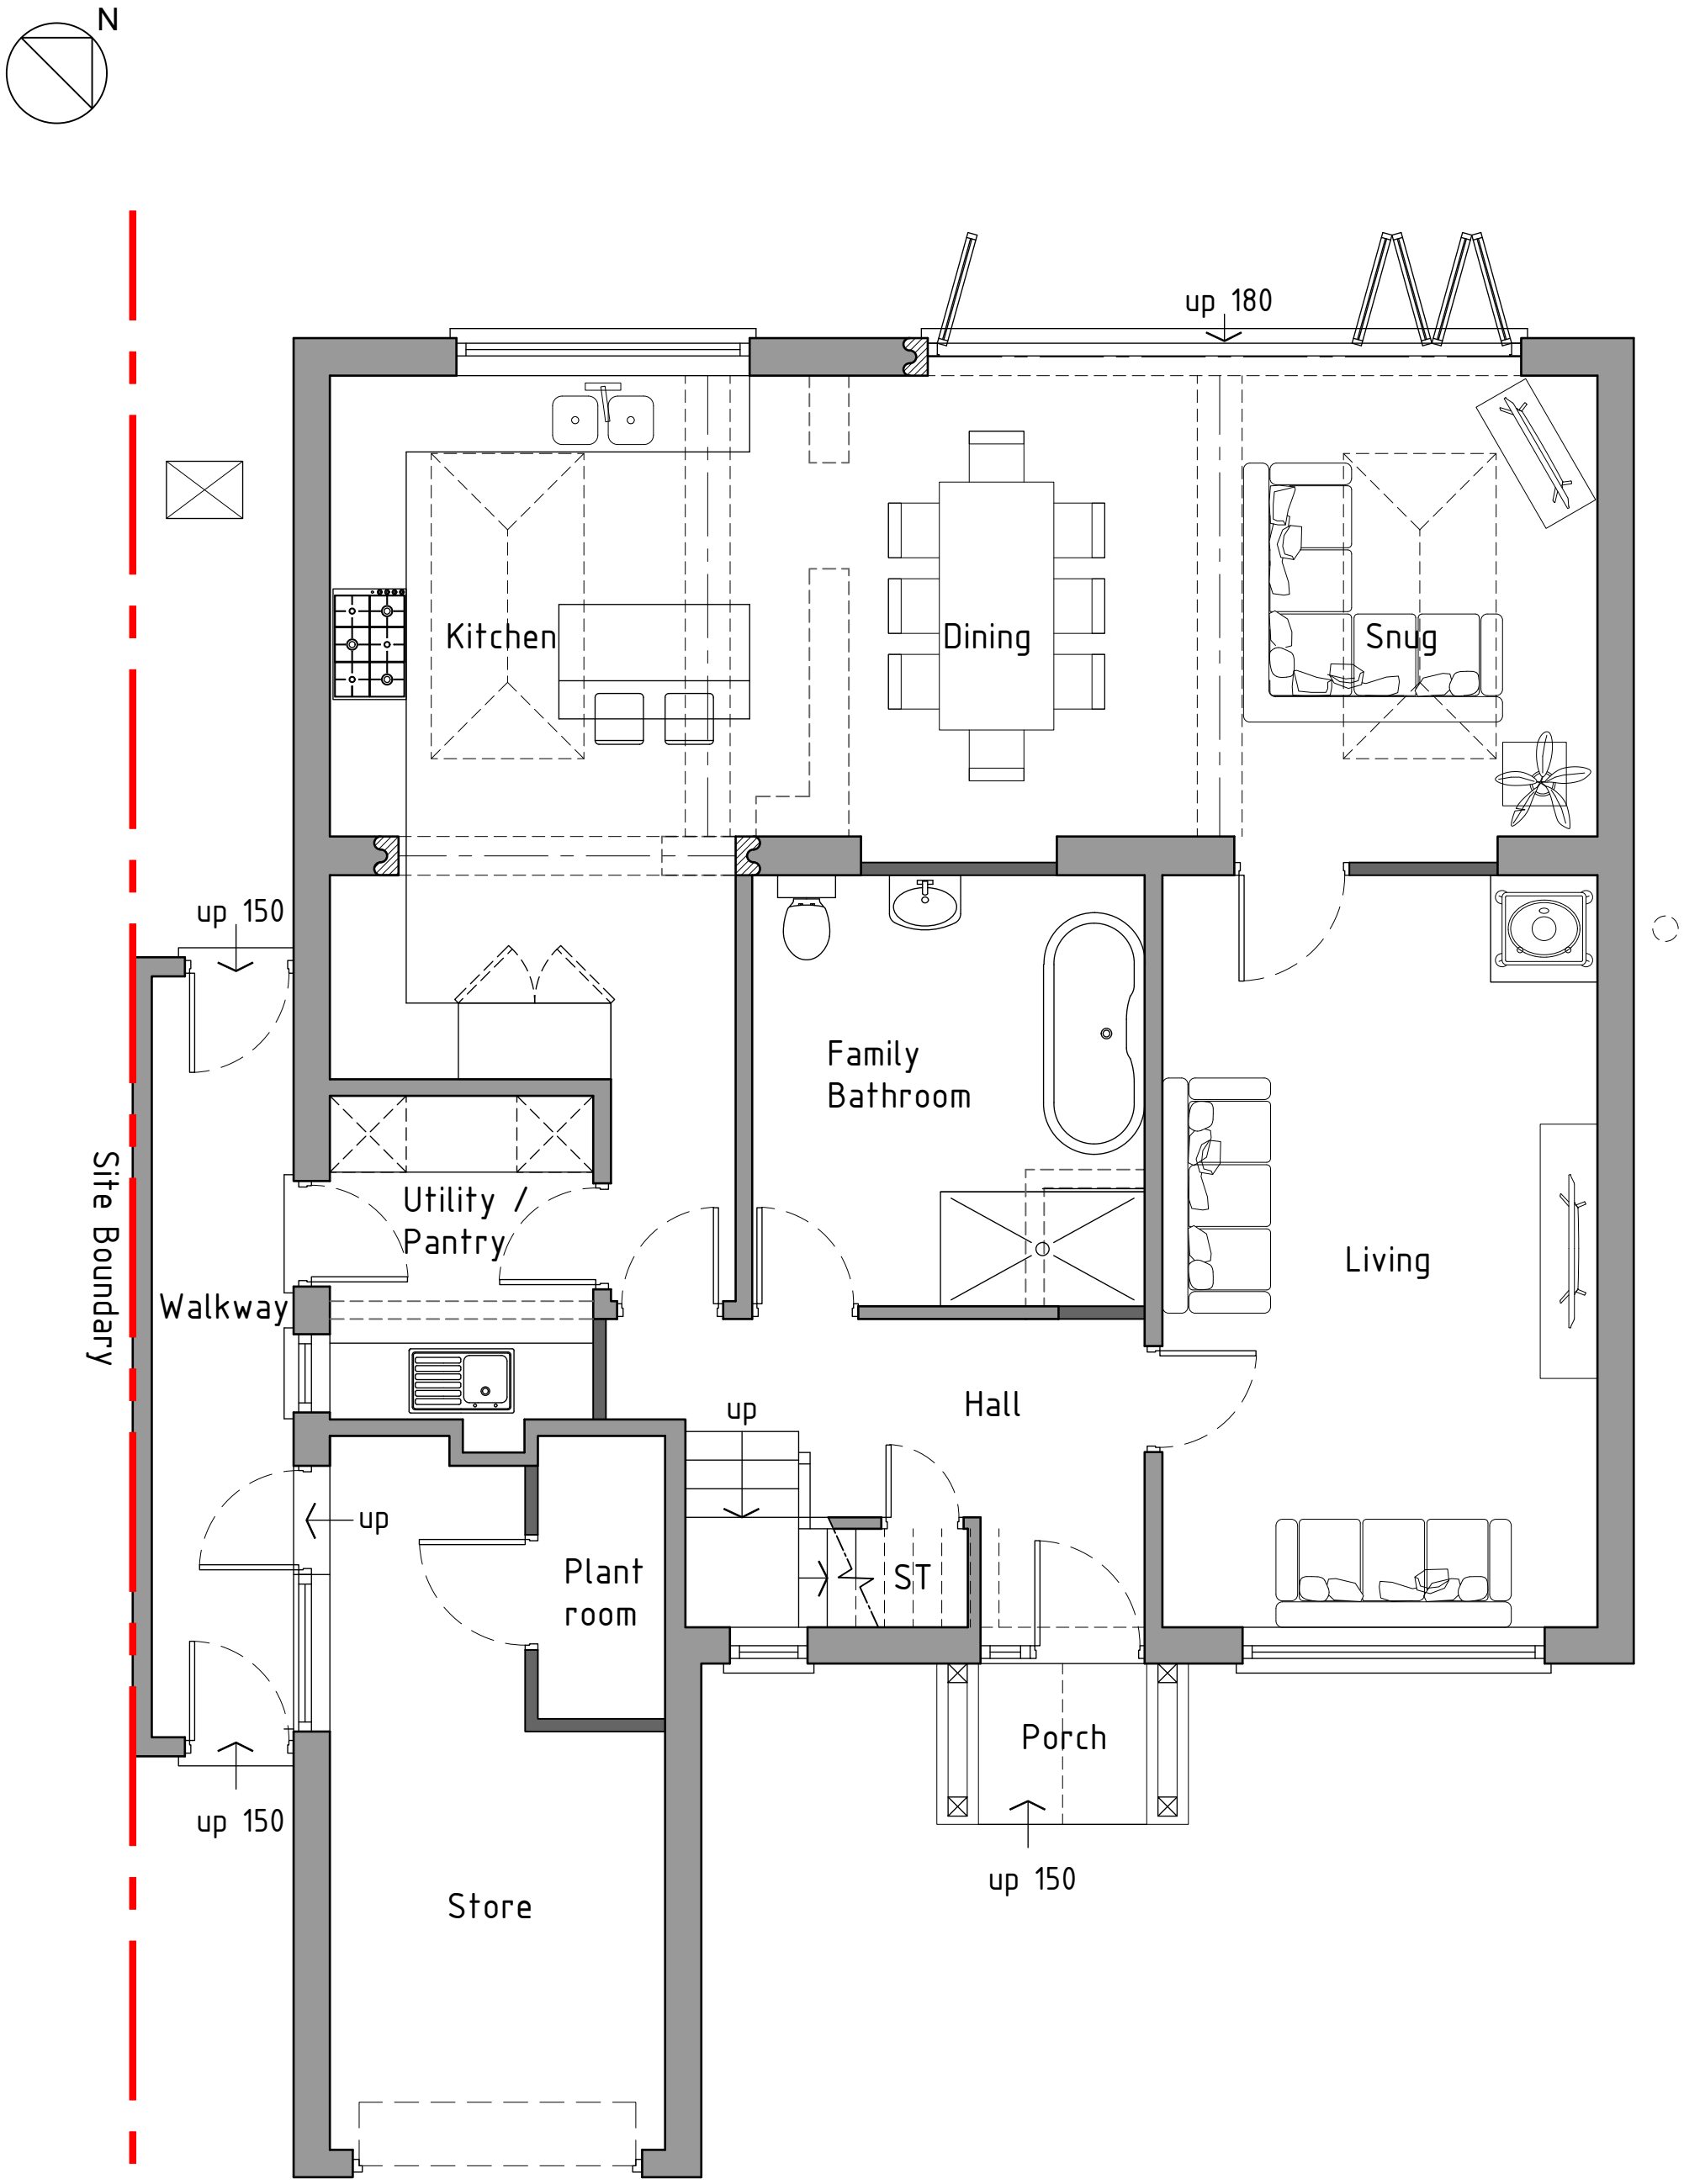


Ground Floor Plan 1:50

Proposed

HDS ARCHITECTURAL SERVICES HDS Architectural Services, The Foundry, 15 Yorke Street, Wrexham LL13 8LW Tel (01978) 345250 www.hdsarchitectural.co.uk	**Project;** 12 Meadows View, Marford, Wrexham, LL12 8LR		**Dwg No;** MV/PD/04 / **Date;** 05.10.26
	Title; 04-Proposed Ground Floor Plan	**Scale (A3);** 1:50	**Revision;**