# Solus SL072 Building


1 : 25

Copyright Portakabin Limited 2022

This drawing is the property of Portakabin Limited.
It must not be copied or reproduced or divulged to anyone without written permission.

Do not scale off this drawing.
All discrepancies to be reported to Portakabin Limited.

| Rev | Description | Date | By |
|---|---|---|---|
| A | Initial Layout | 18/05/26 | OS |

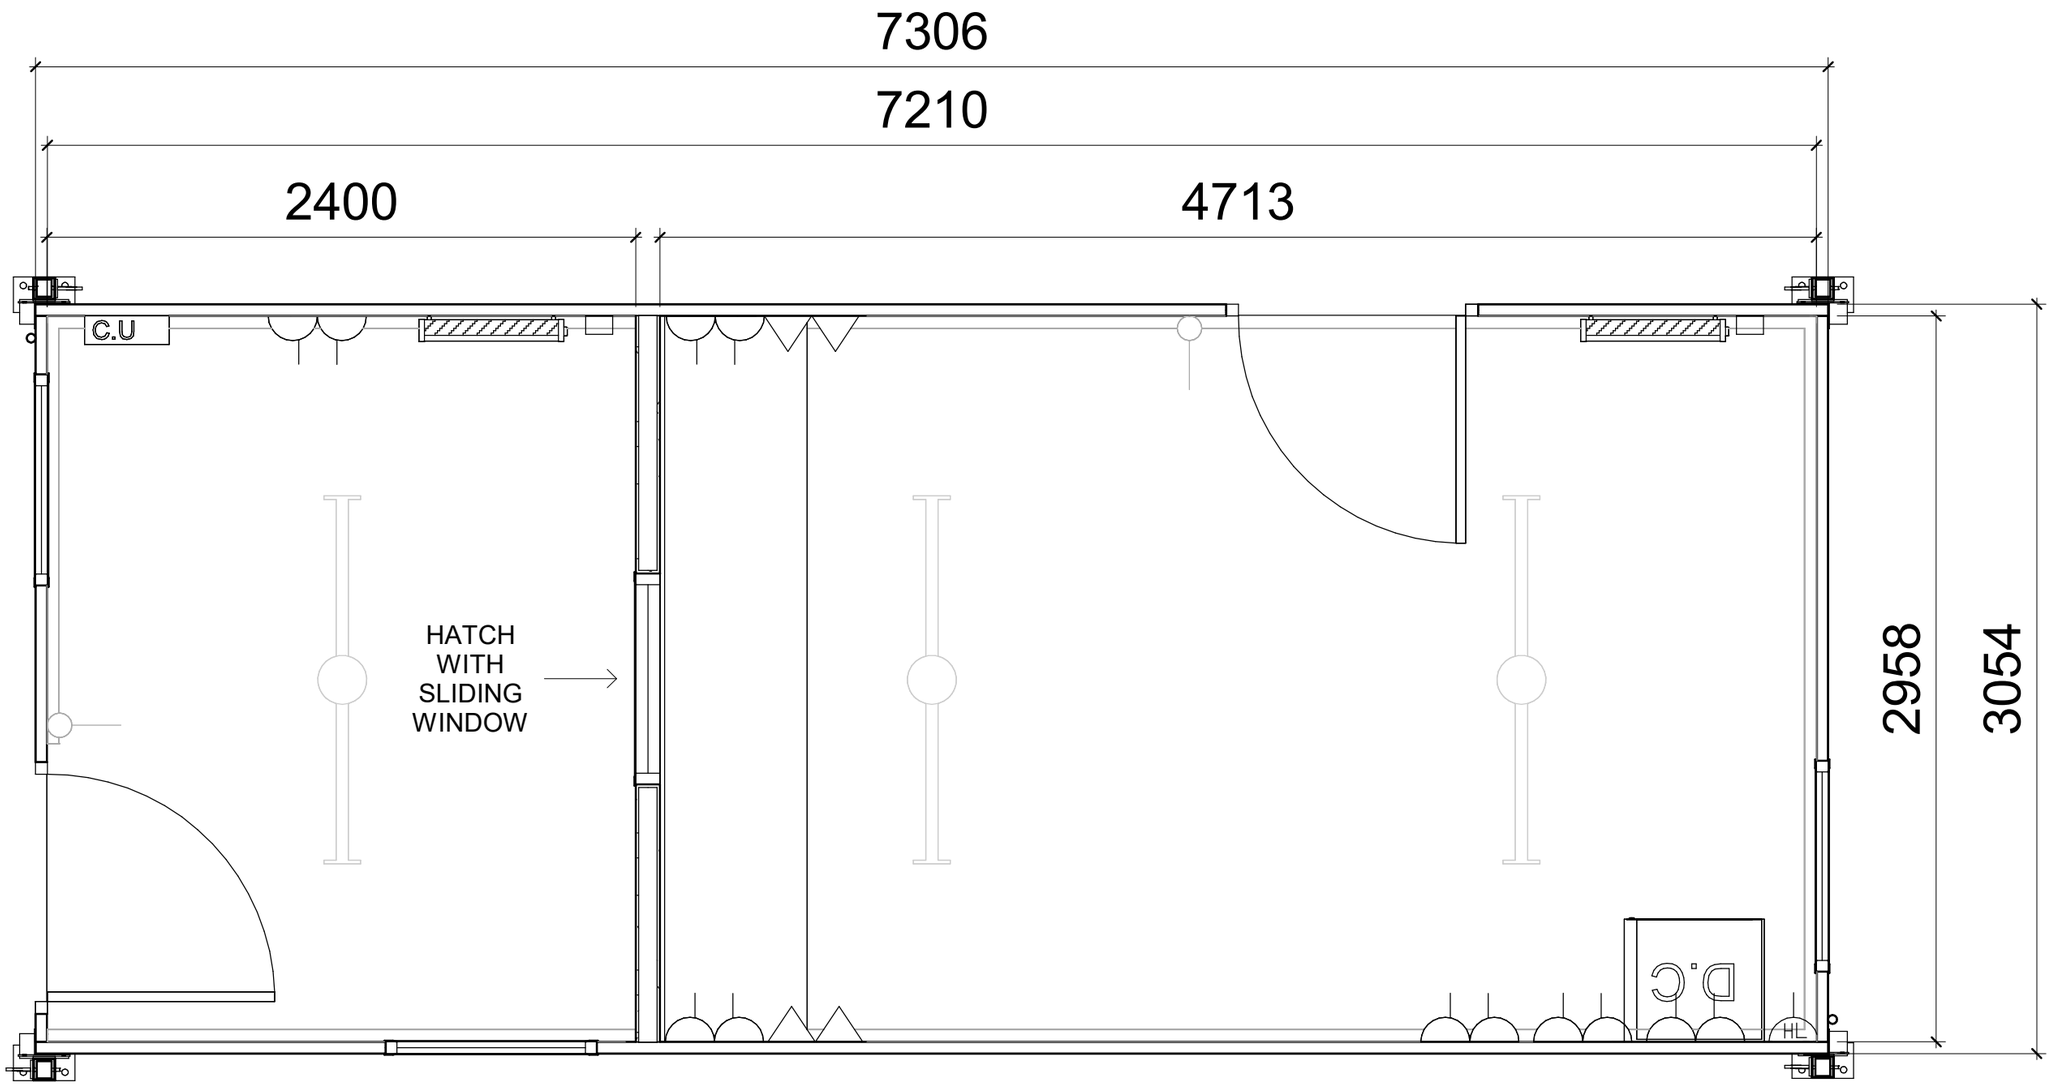


Window Key

F = Fixed
O = Open
OBS = Obscured
S = Sliding

Floor Area: 21.32m²
Ceiling Height: 2.3m

Unable to Remove/Move Standard Windows
Maxium 2 External Door Cut Outs in SL072

| | | | |
|---|---|---|---|
| 1 Gang Way Light Switch | | High Level Fan Heater | |
| 13AMP Double Socket | | Internal Bulkhead | |
| 13 AMP Double Socket (Over-Counter) | | Standard LED Light | |
| Convector Heater | | Venetian Blind | |
| Double Data Point | | Window | |

Standard floor loading is 3kN/m². Any loading imposed on a floor that is greater than 3kN/m² may require strengthening. Please contact your hire centre if you expect to exceed 3kN/m².

Any fire strategy shown on this drawing is subject to Fire Officer and Building Control approval

Please note that this and any accompanying drawing(s) are for illustrative purposes only and as such, the building shown may vary from the actual finished building on site.

The position of windows, external doors and electrical fixtures (if shown) are dependent on stock availability at time of order.

Portakabin®

Portakabin Limited New Lane Huntington
York YO32 9PT United Kingdom
+44 (0)1904 611655
portakabin.co.uk

Client: **Egis Group Egis Projects UK**

Opportunity: Egis - DVLA Project - Wrexham Site


Title: SL072 Cashier Building Layout

| Scale @ A3: | Date: | Drawn By: |
|---|---|---|
| As indicated | 18/05/26 | OS |


Opportunity Number: OPP1400138

Rev: A


# SL072 Elevations

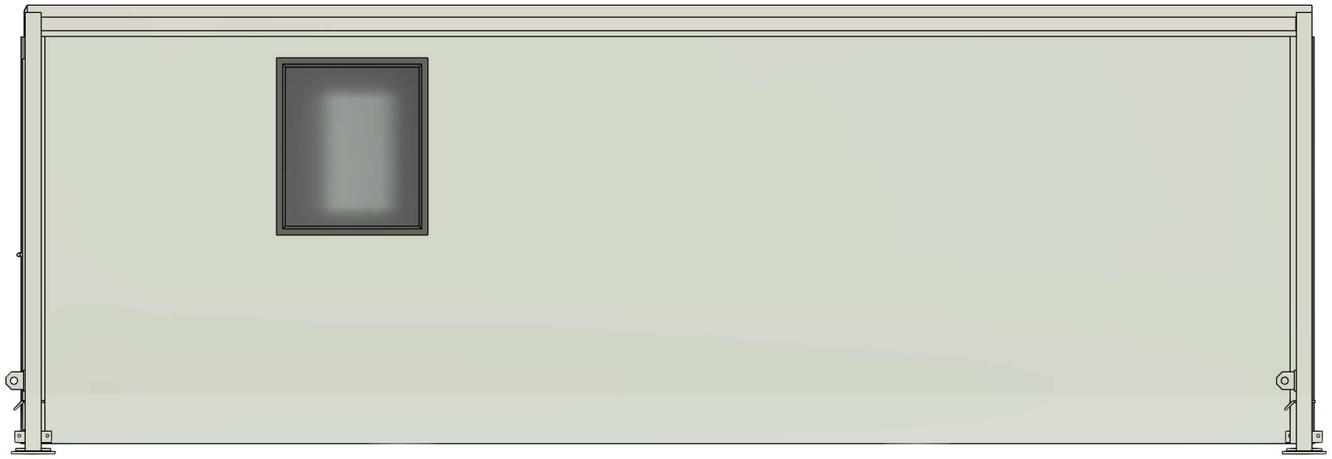


## 1 Front Elevation
1 : 35

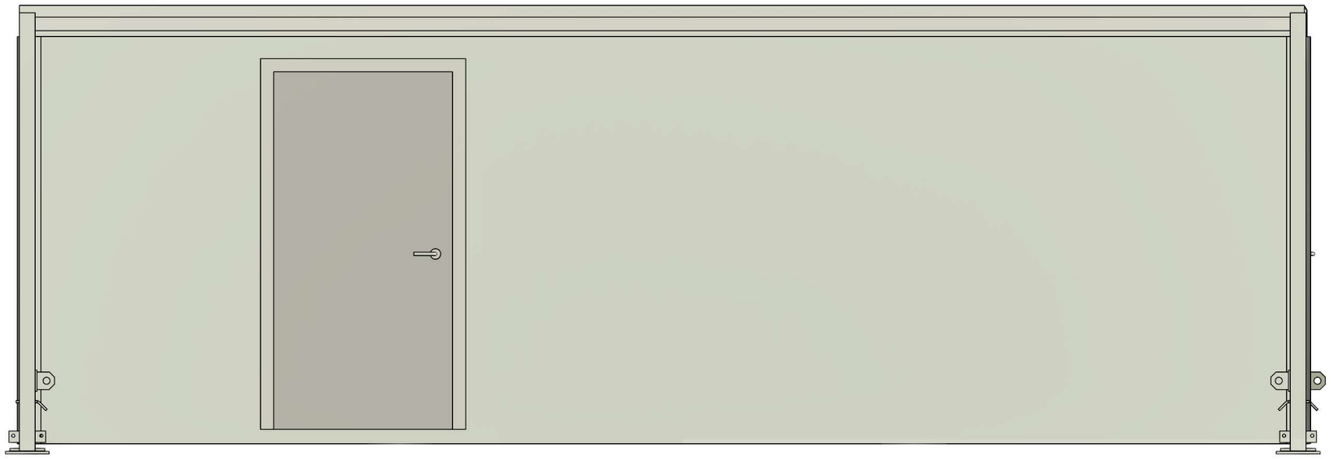

## 2 Rear Elevation
1 : 35

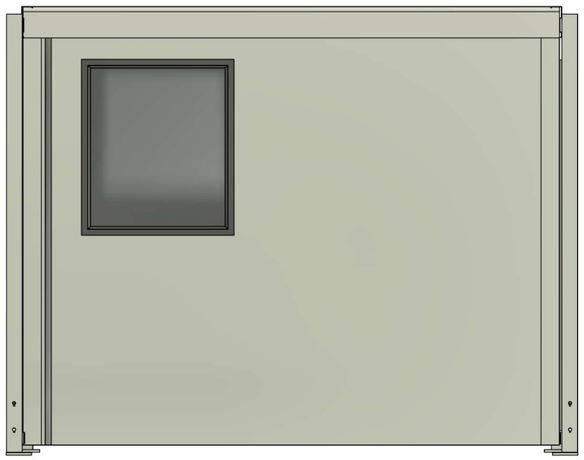

## 3 Side Elevation
1 : 35

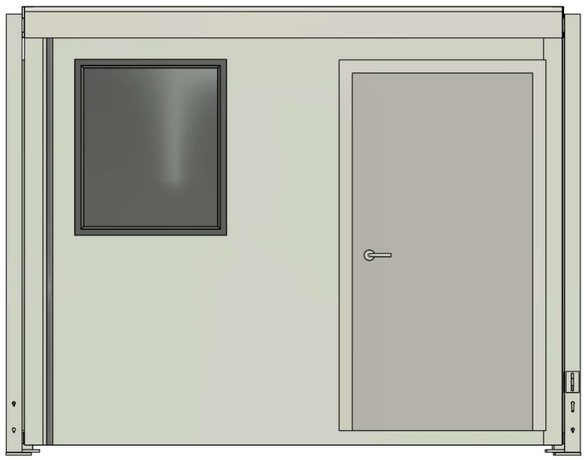

## 4 Side Elevation
1 : 35

Copyright Portakabin Limited 2022

This drawing is the property of Portakabin Limited.
It must not be copied or reproduced or divulged to anyone without written permission.

Do not scale off this drawing.
All discrepancies to be reported to Portakabin Limited.

**EXTERNAL COLOUR SCHEME | Solus**

**Walls** - Goosewing Grey - nearest BS ref 10 A 05
**Vertical wall trim** - Goosewing Grey - nearest BS ref 10 A 05
**Bottom wall trims** - Goosewing Grey - nearest BS ref 10 A 05
**Facias** - Grey - RAL7042
**Columns, external corners** - Grey - BS 4800 00 A 05
**Columns, intermediate** - Grey - BS 4800 00 A 05
**Windows** - Blue - nearest BS 18 E 58
**Doors** - Slate grey - nearest BS 18 B 25

Portakabin®

Portakabin Limited New Lane Huntington
York YO32 9PT United Kingdom
+44 (0)1904 611655
portakabin.co.uk

Client: **Egis Group Egis Projects UK**

Opportunity: Egis - DVLA Project - Wrexham Site

Title: SL072 Elevations

| Scale @ A3: | Date: | Drawn By: |
|---|---|---|
| 1 : 35 | 18/05/26 | OS |

| Opportunity Number: | Rev: |
|---|---|
| OPP1400138 | A |