
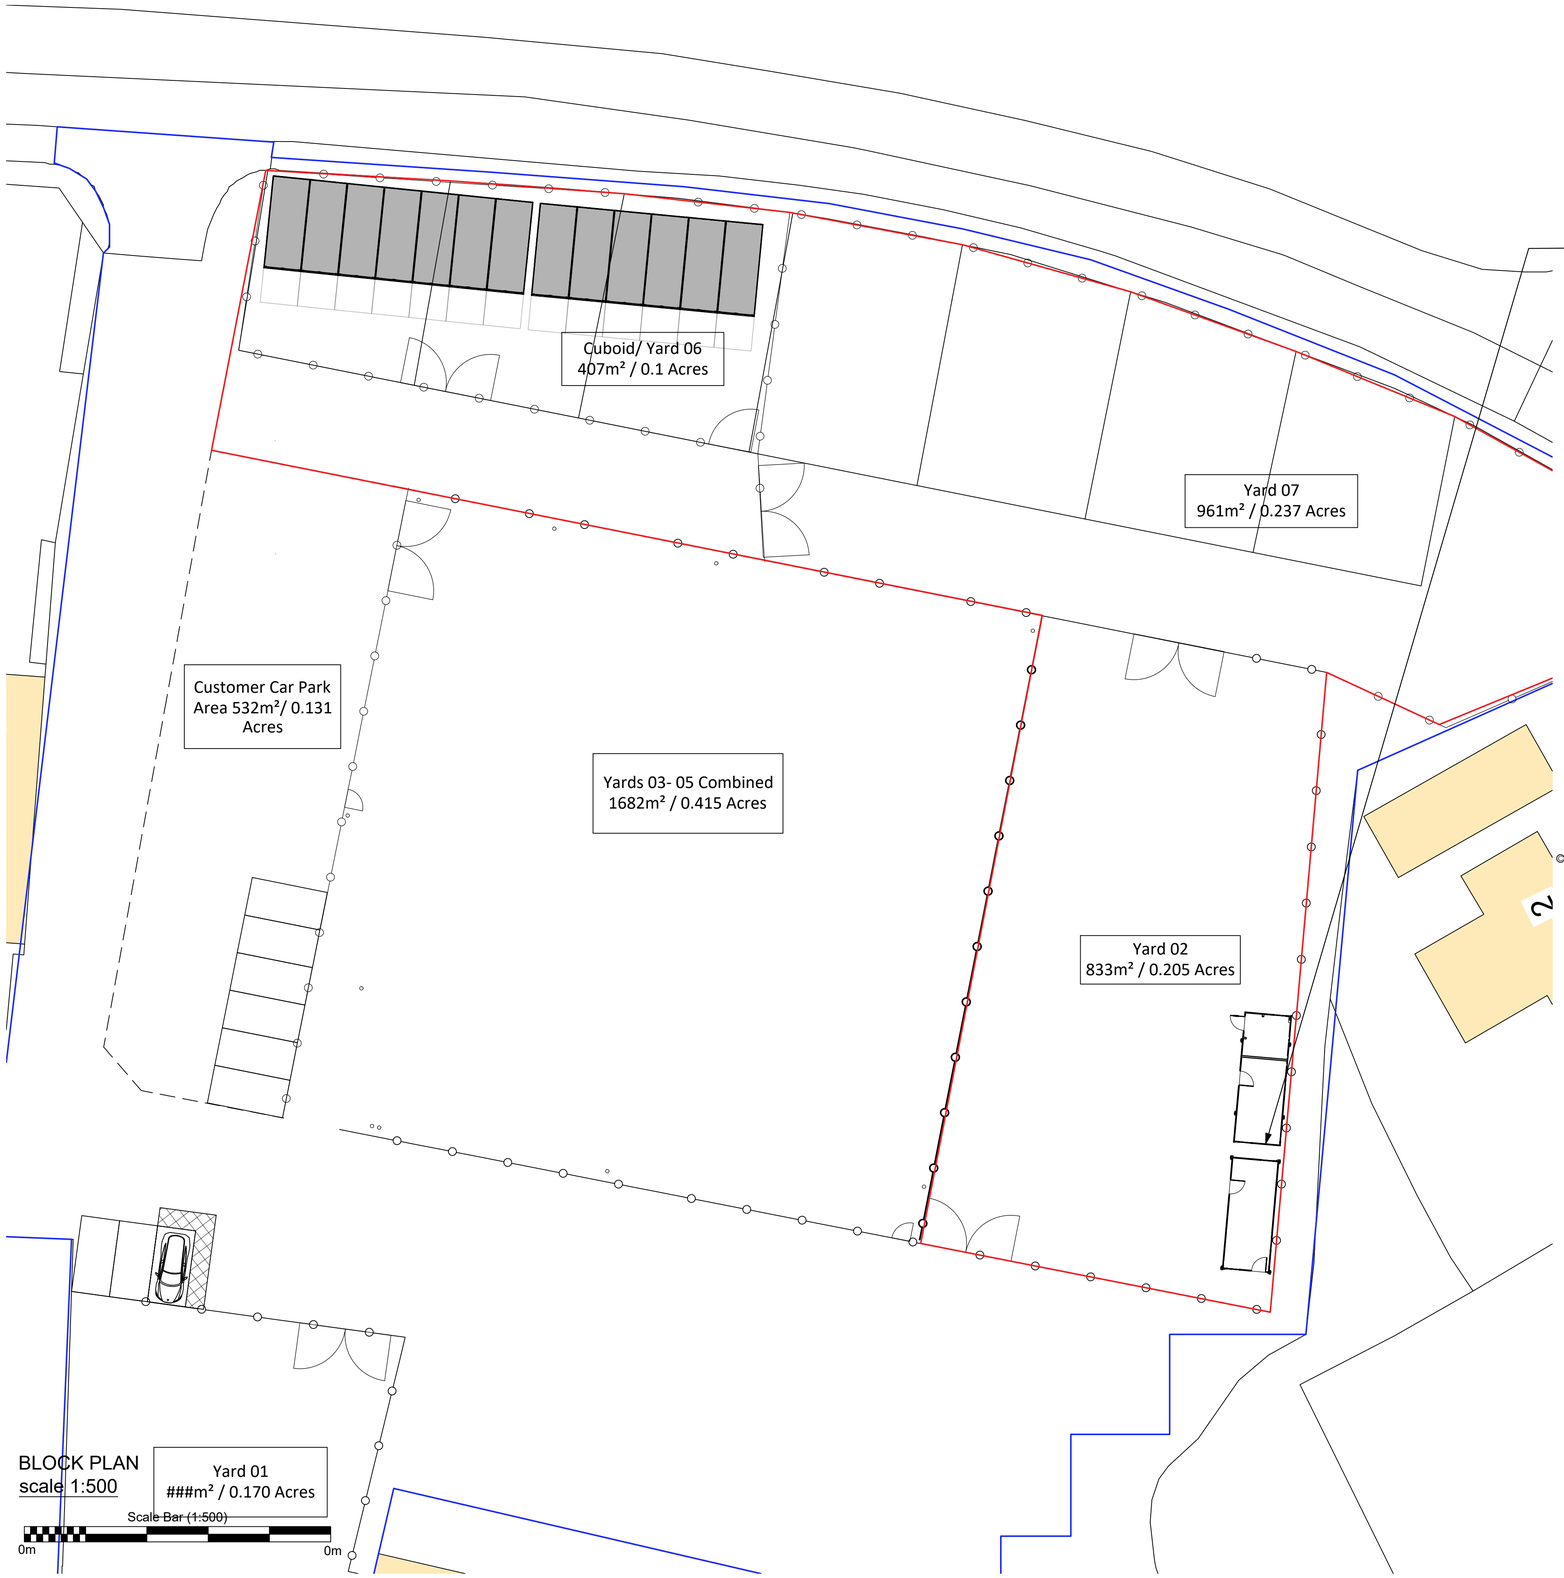


BLOCK PLAN
scale 1:500

N

Proposed location of
2nr single storey
Portakabin Buildings.

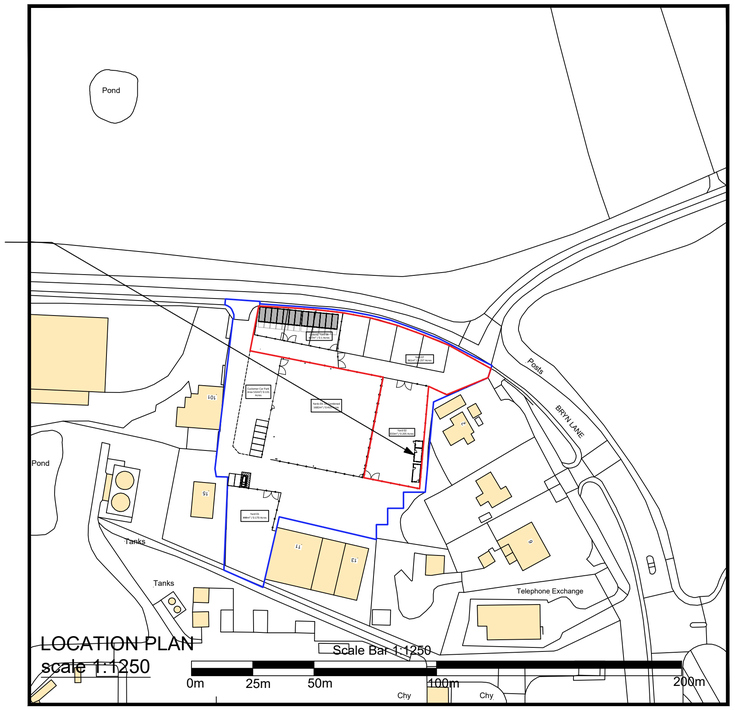

LOCATION PLAN
scale 1:1250

Contains OS data ©Crown copyright and database rights 2026. OS 100041041

NOTES:
- Site plan is based on existing Ordnance Survey information
- Responsibility is not accepted for errors made by others in scaling from this drawing. Contractors must check all dimensions on site. Discrepancies must be reported to the drawing owner before proceeding.

KEY:
- Application Boundary
- Area owned by client but not in application
- Proposed fencing

Portakabin Limited 2000
This drawing is the property of Portakabin Limited, it must not be copied or reproduced or divulged to anyone without written permission.

Portakabin

Title **Proposed Location & Block Plan**

Egis
Yard, 2,6 & 7, Focusyards Ridley wood, Ridley wood Industrial Complex,12 Bryn Lane, Wrexham, LL13 9UT

Date: 21st Sept 2026

Scale : 1:200 & 1:1250 @ A1

Drawing Number JE21986 | Rev A

Rev.	Date	Notes	