



Existing Site plan 1:200

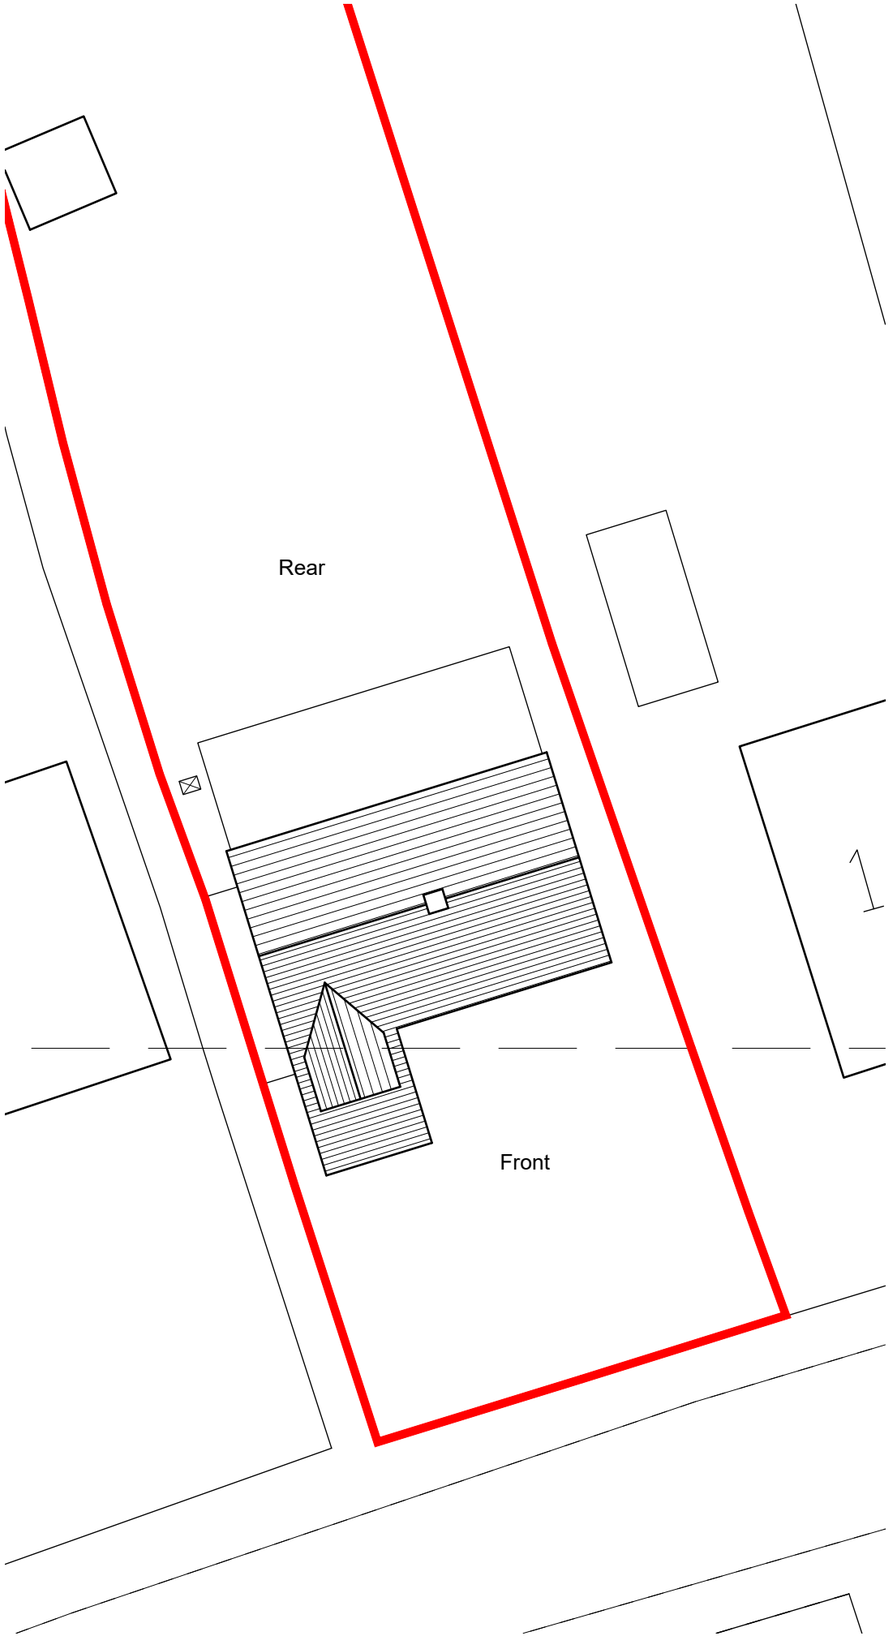

Proposed Site plan 1:200

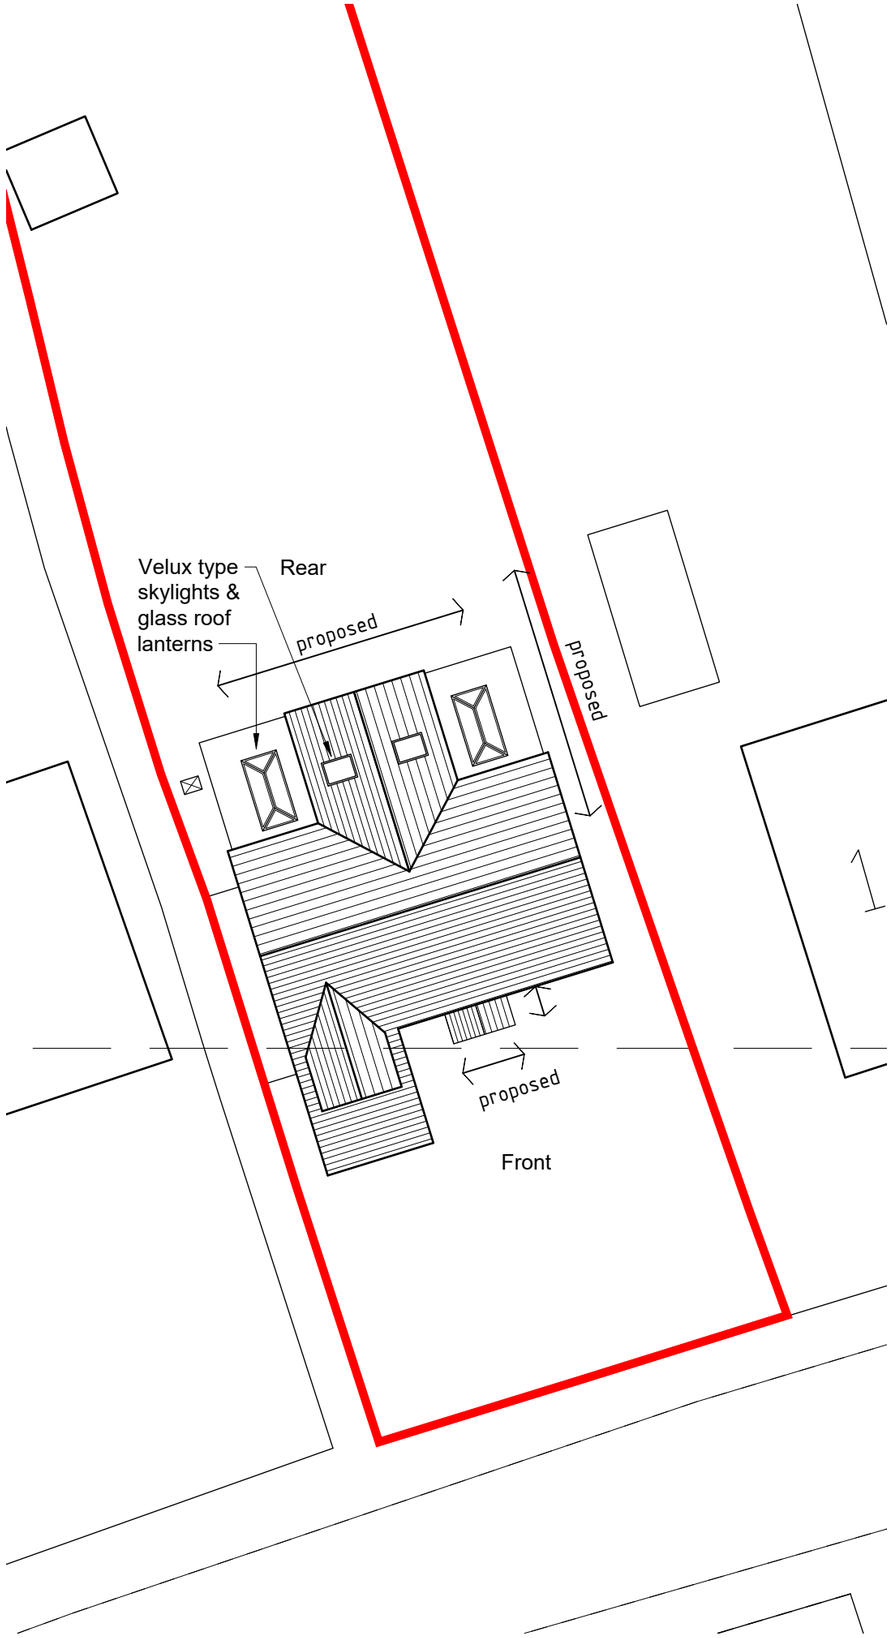

Site location plan 1:1250

1:1250 10m 20m 30m 40m 50m 60m 70m 80m 90m 100m

©Crown Copyright and database rights 2026 OS 100047474

1:200 1m 2m 4m 6m 8m 10m 12m 14m 16m 18m 20m

N

HDS ARCHITECTURAL SERVICES
HDS Architectural Services, The Foundry,
15 Yorke Street, Wrexham
LL13 8LW
Tel (01978) 345250
www.hdsarchitectural.co.uk

Project;
12 Meadows View, Marford, Wrexham, LL12 8LR

Title;
07-As Existing and Proposed Site Plans

Scale (A3);
1:200/1250

Dwg No;
MV/PD/07

Date;
08.10.26

Revision;