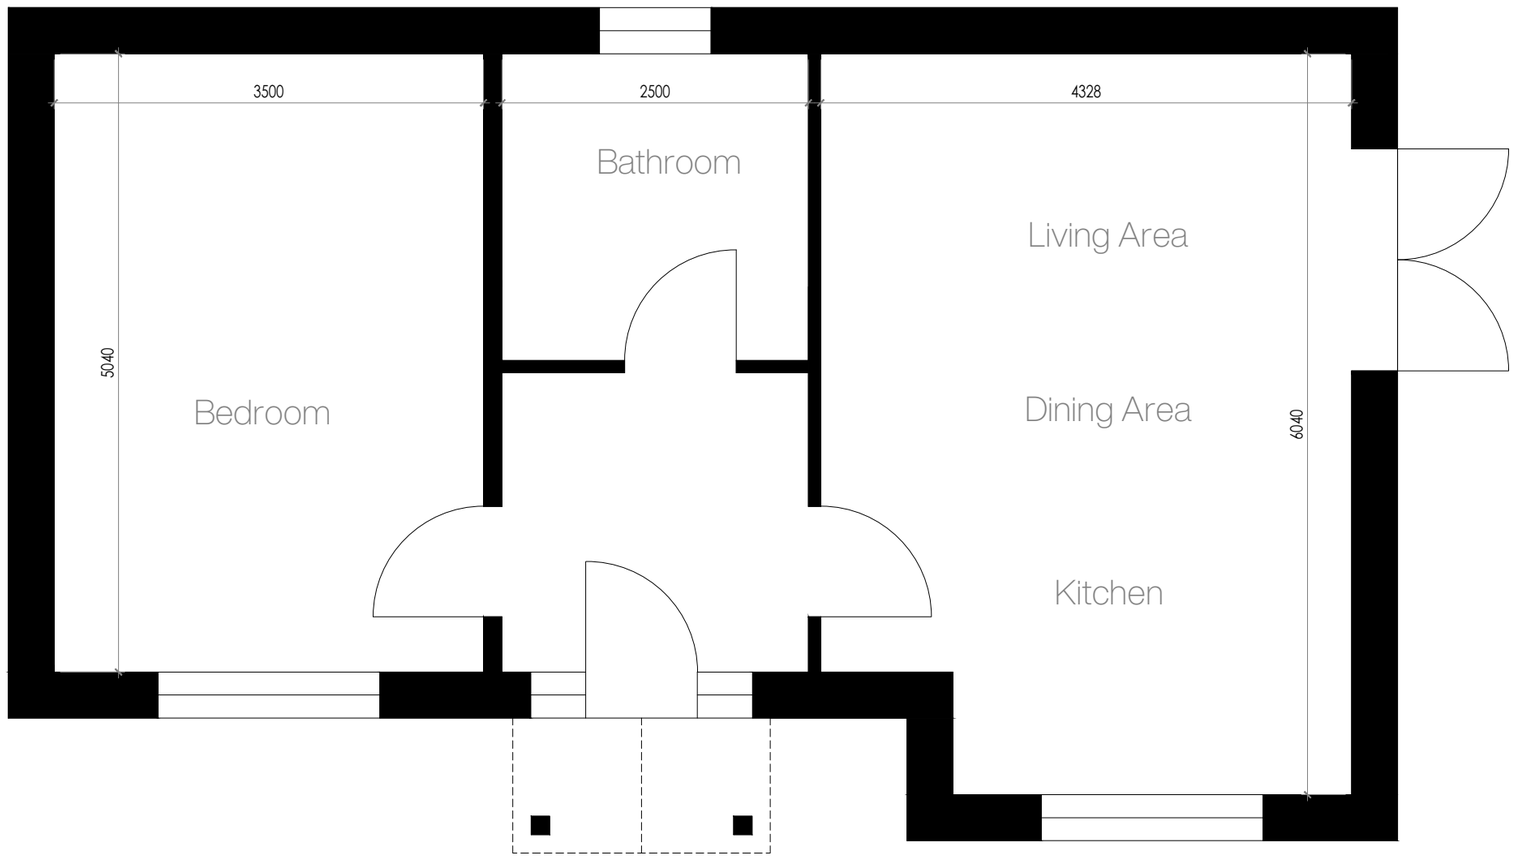


Floor Plan

Scale: 1:50

Land to the Rear of

Bryn Hyfryd,

Clayton Road,

LL11 6BL

Rev	Notes	Date

Planning | Floor Plan

October 2023

A3

L02.1.004

1 - 2

DO NOT SCALE FROM THIS DRAWING. ALL DIMENSIONS TO BE CONFIRMED ON SITE PRIOR TO FABRICATION BY THE CONTRACTOR. DRAWINGS TO BE READ IN CONJUNCTION WITH ANY REFERENCED DOCUMENTATION. PLANS NOT TO BE REPRODUCED WITHOUT THE PRIOR CONFIRMATION FROM THE DESIGN TEAM.

©