



South Elevation

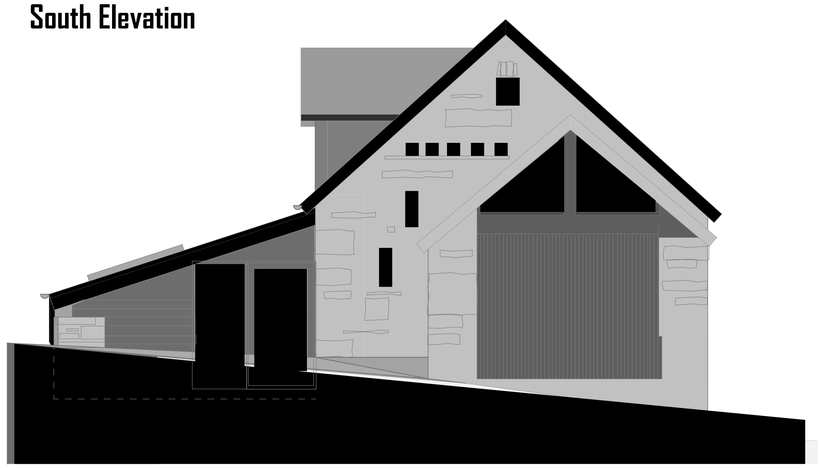

West Elevation



East Elevation

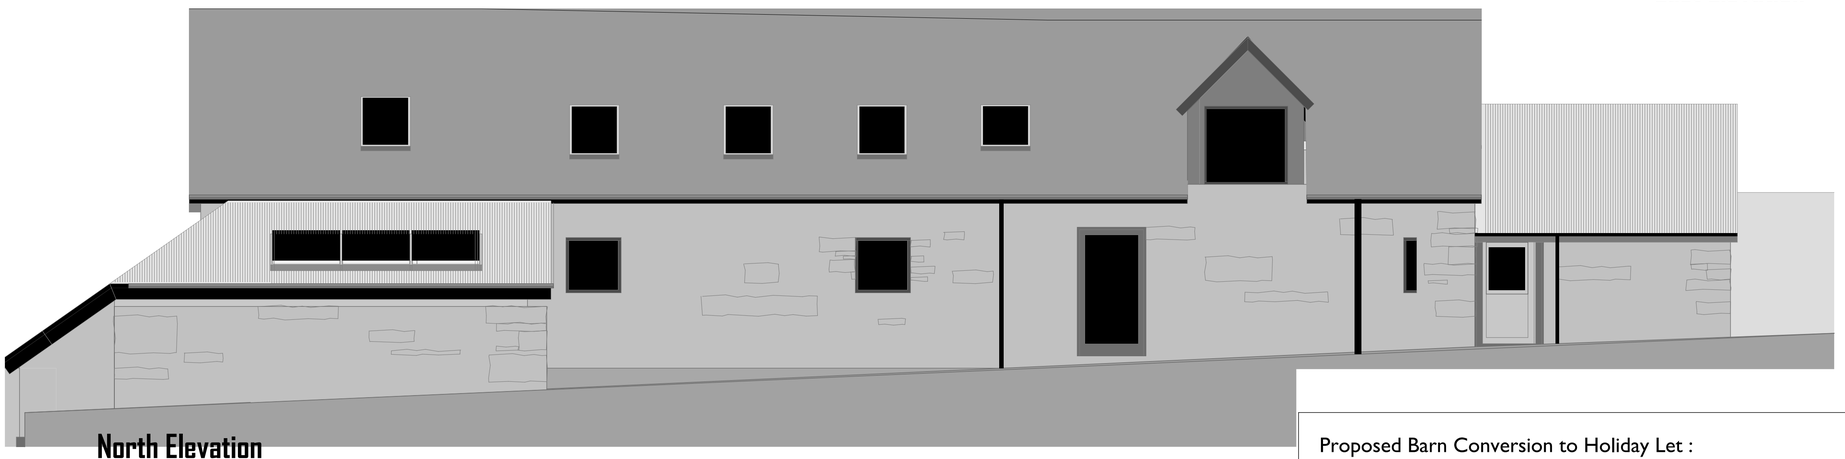

North Elevation

Proposed Barn Conversion to Holiday Let :
Pont Y Meibion, Llanarmon Road, Glyn Ceiriog, Llangollen

Frederick Carter
Architectural Services
Design,
Detailing,
Visualisation,
Architecture...
Well
CONTACT :
01691 800756
EMAIL :
FRED@FREDCARTER.CO.UK
Riverbank House, Cornhill Road, Newtown, Powys, SY16 2NZ

DATE	1/8/2024	SCALE	1:50 @ A1 1:100 @ A3
DWG No	P.2024.91.D02		REV