
PROPOSED SITE PLAN

Hay store relocated; pig house, goat house and pony shelter retained; new native hedgerow

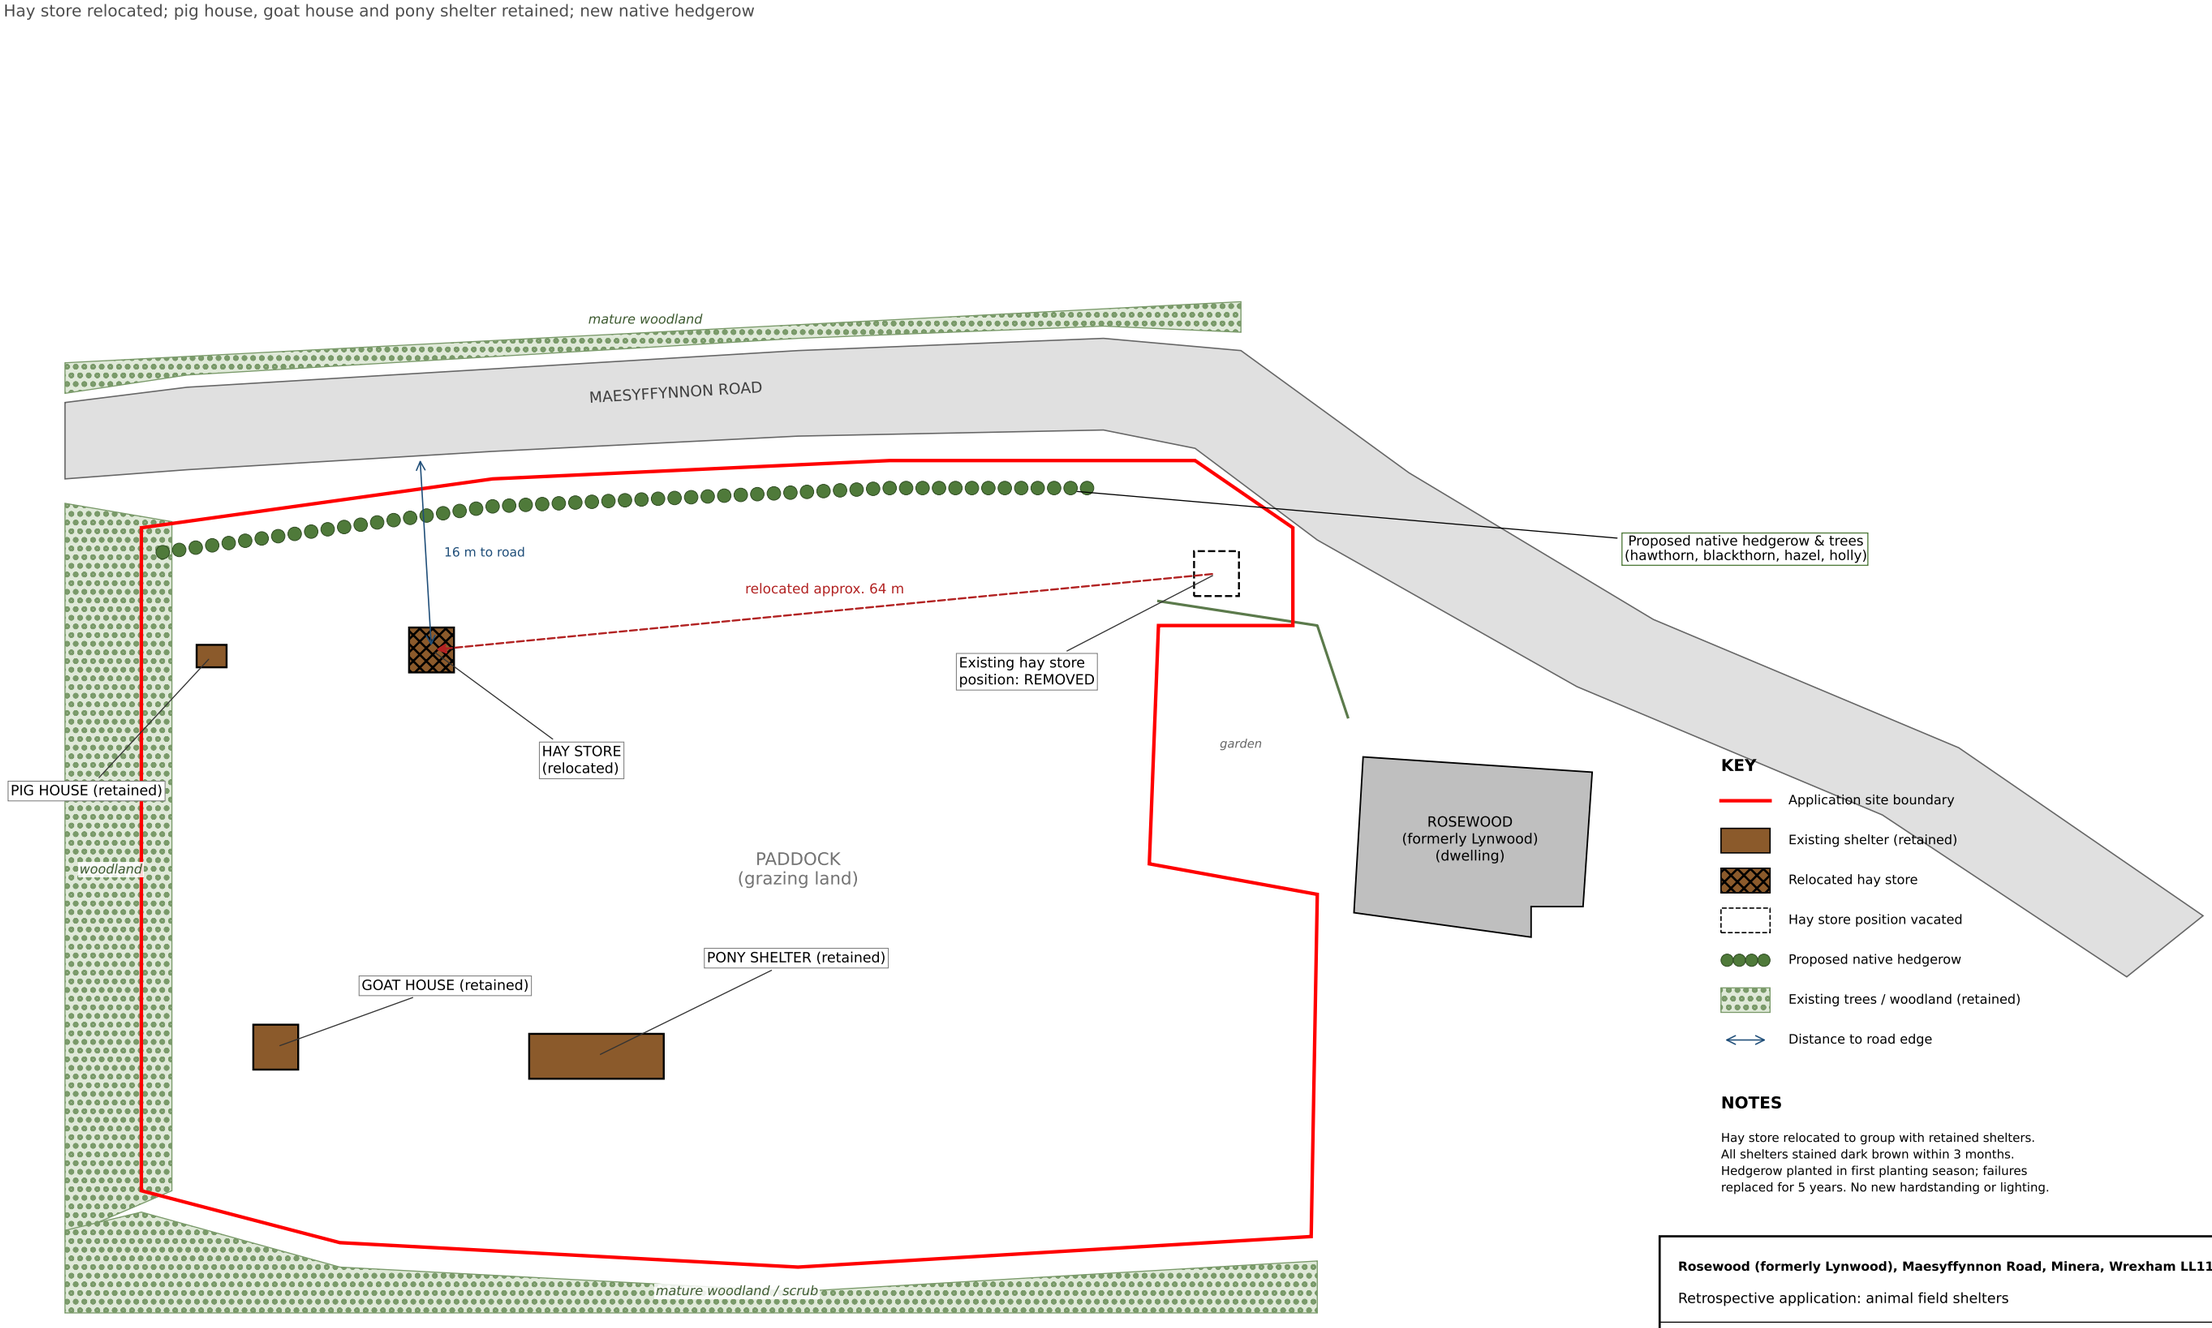

SCALE 1:500 @ A3

0 10 20 30 40 50 m

NOTES

Hay store relocated to group with retained shelters.
All shelters stained dark brown within 3 months.
Hedgerow planted in first planting season; failures replaced for 5 years. No new hardstanding or lighting.

Rosewood (formerly Lynwood), Maesyffynnon Road, Minera, Wrexham LL11 3DD

Retrospective application: animal field shelters

Proposed site plan

Drawing ref: LYN-03 Rev: B

Scale: 1:500 @ A3 Date: 29/09/2026

Applicant: Richard Whitby

Aerial-derived base, positions approx. +/- 2 m. Not a measured survey.