
EXISTING SITE PLAN

Shelters as currently positioned

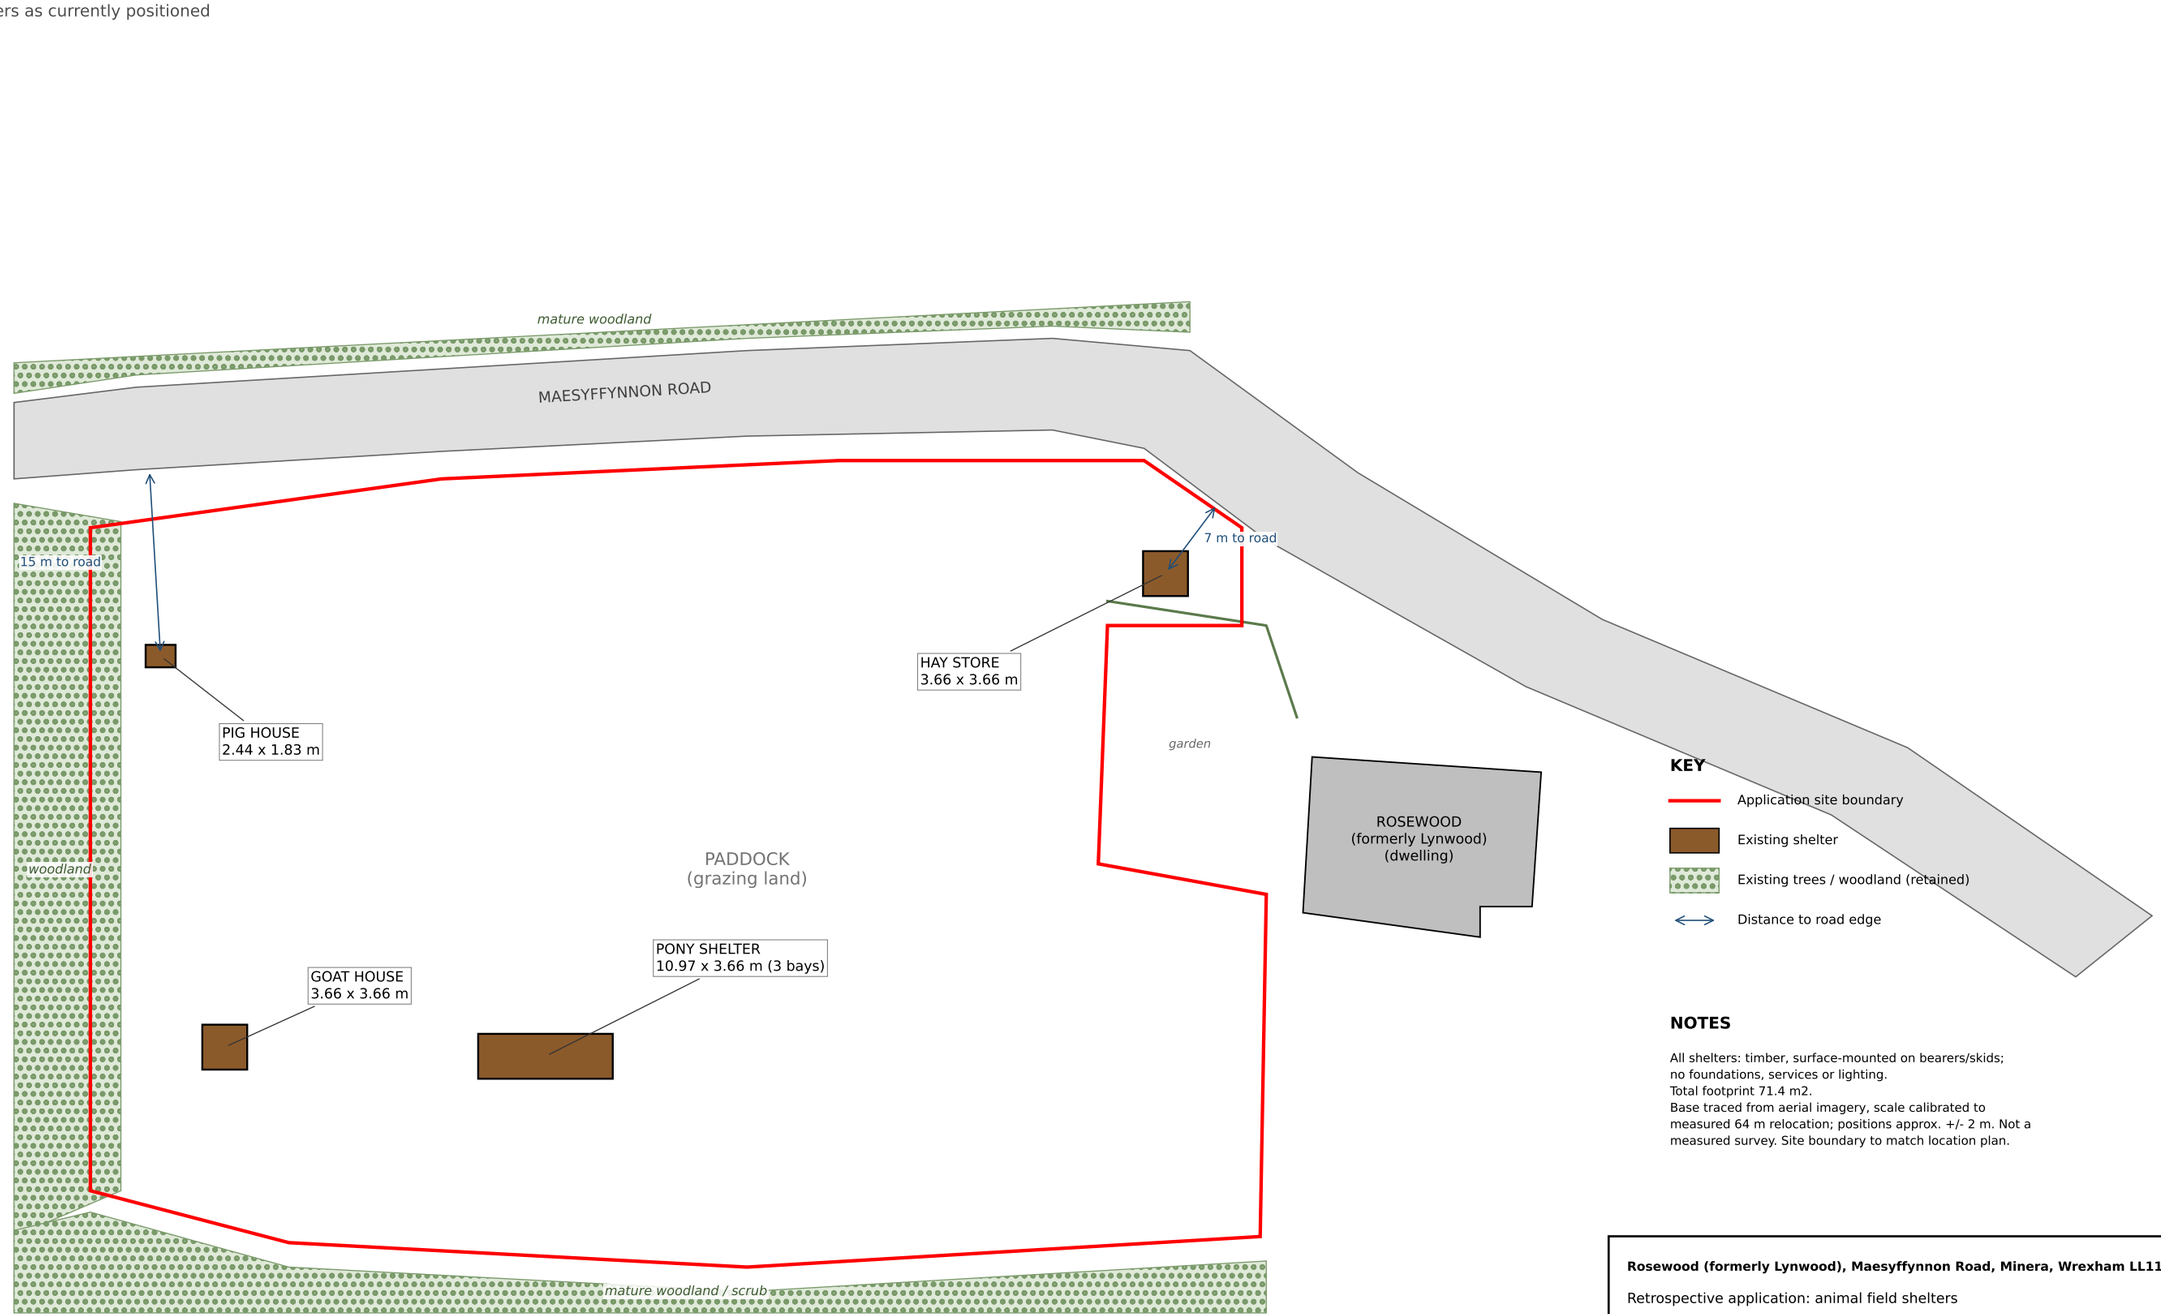

NOTES

All shelters: timber, surface-mounted on bearers/skids; no foundations, services or lighting.
Total footprint 71.4 m2.
Base traced from aerial imagery, scale calibrated to measured 64 m relocation; positions approx. +/- 2 m. Not a measured survey. Site boundary to match location plan.

SCALE 1:500 @ A3

0 10 20 30 40 50 m

Rosewood (formerly Lynwood), Maesyffynnon Road, Minera, Wrexham LL11 3DD

Retrospective application: animal field shelters

Existing site plan

Drawing ref: LYN-02 Rev: B

Scale: 1:500 @ A3 Date: 29/09/2026

Applicant: Richard Whitby

Aerial-derived base, positions approx. +/- 2 m. Not a measured survey.