

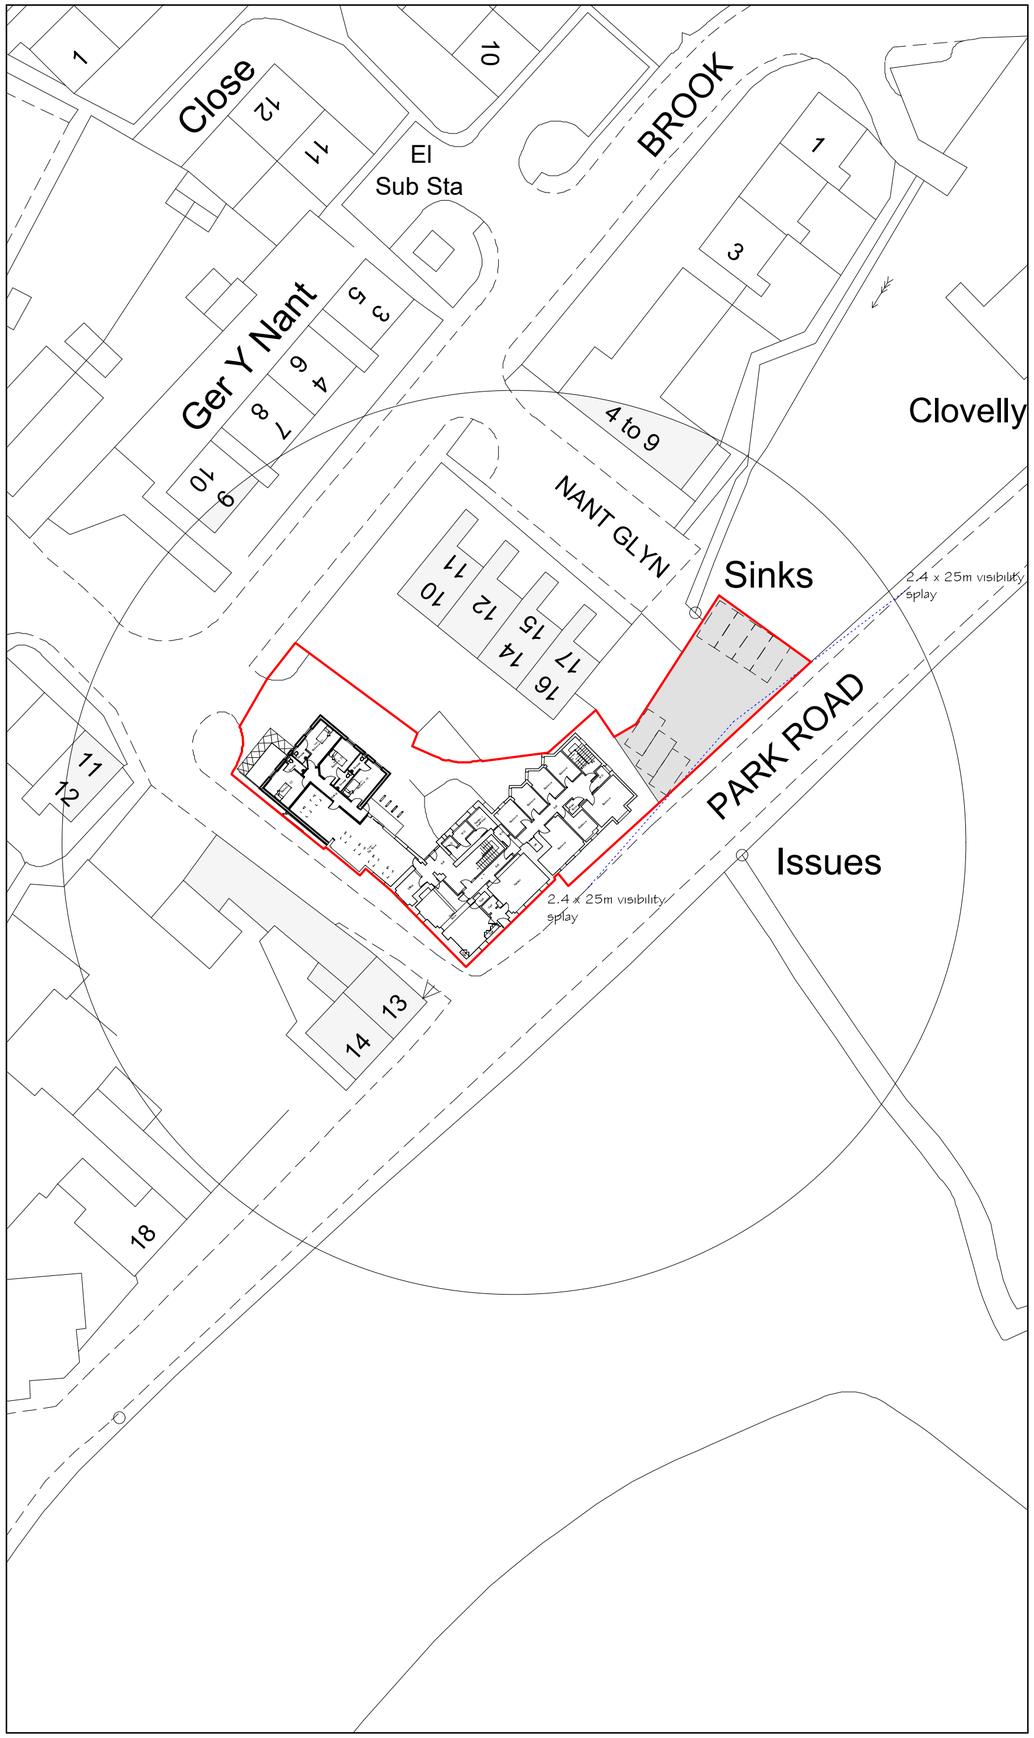


Site Plan 1:500

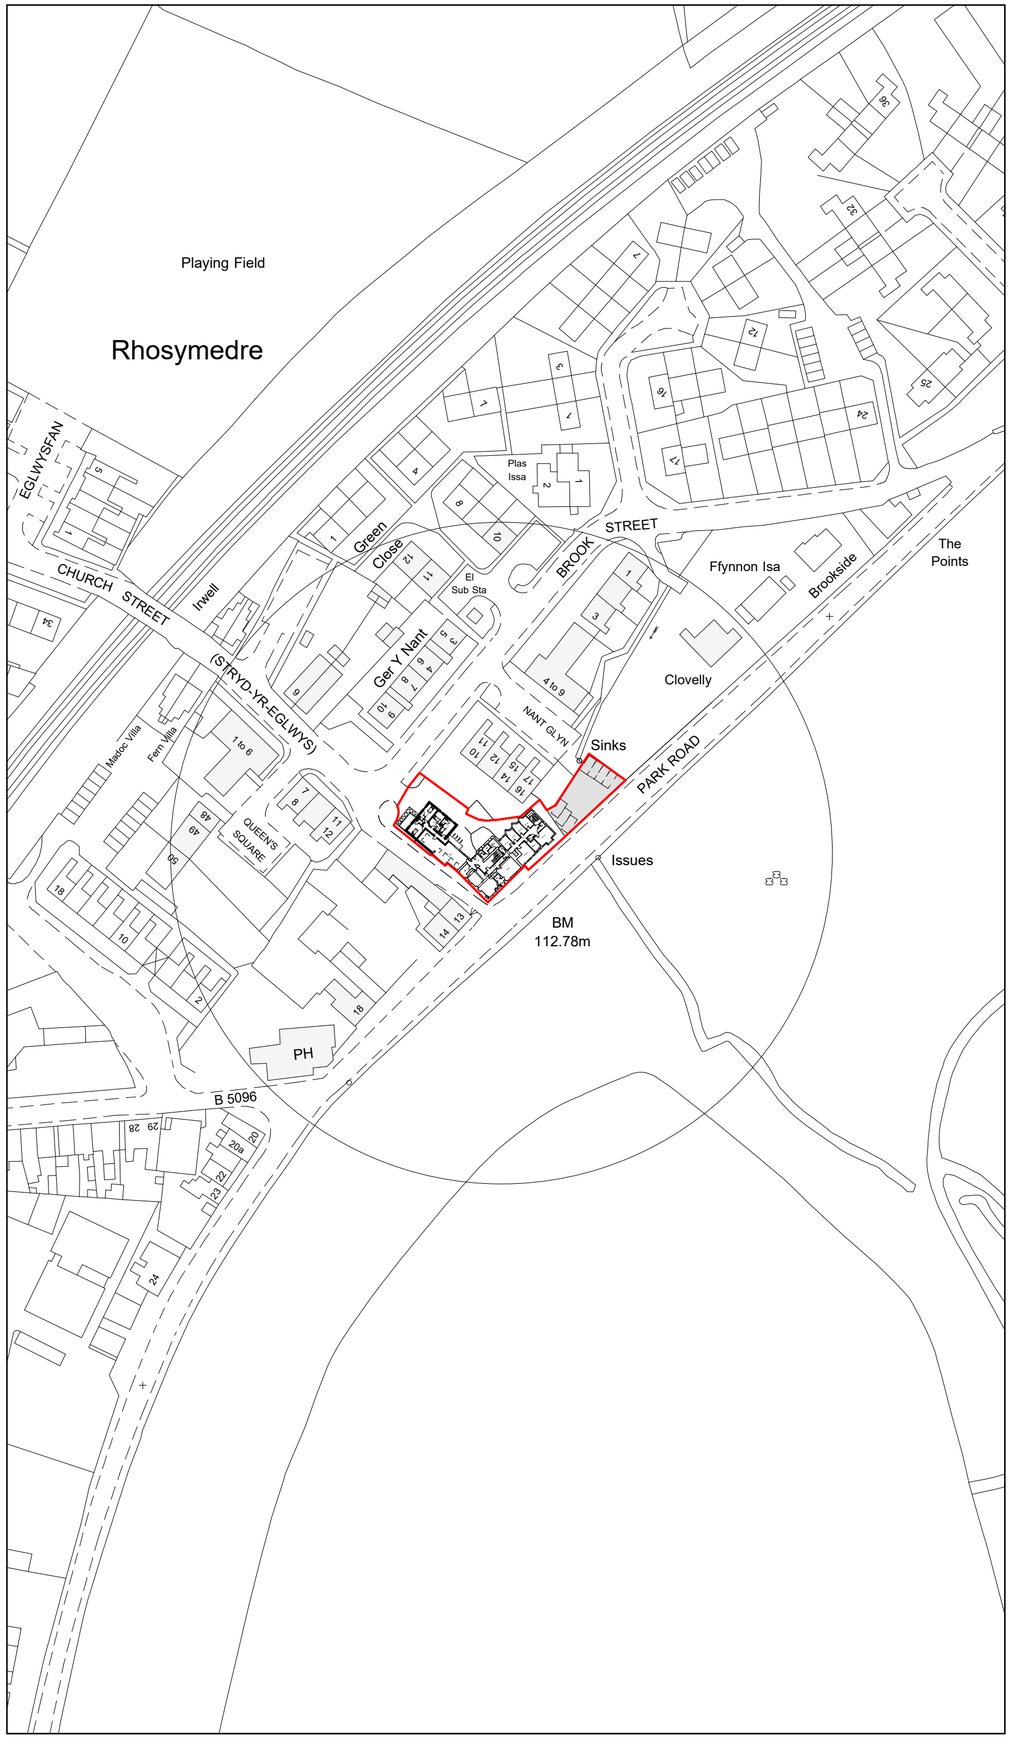

Location Plan 1:1250

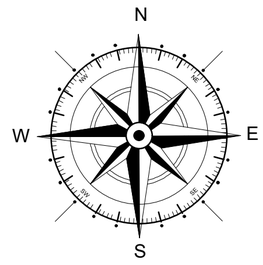

Key

- Surrounding Buildings
- Application Site
- Land owned by applicant

Rev	Date	Detail	Initial
B	09/26	Design Amendments	L.F
A	09/26	Design Amendments	L.F

Project:
Proposed alterations at Magnolia House, Park Road, Rhosymedre, Wrexham, LL14 3EF

Title:	Scale: (A2)
Proposed: Site & Location Plan	1:500 & 1:1250

Drawn By:	Date:
D.J.Edwards	July 2026
Drawing No: S118/003	Sheet: 1 of 1

blueprint
architectural services

partner LABC

Office 3K4,
Redwither Business Tower,
Wrexham. LL13 9XT
Tel: 01978 356500
www.blueprintarchitectural.com

© copyright all rights reserved