




Ground Floor Plan 1:50

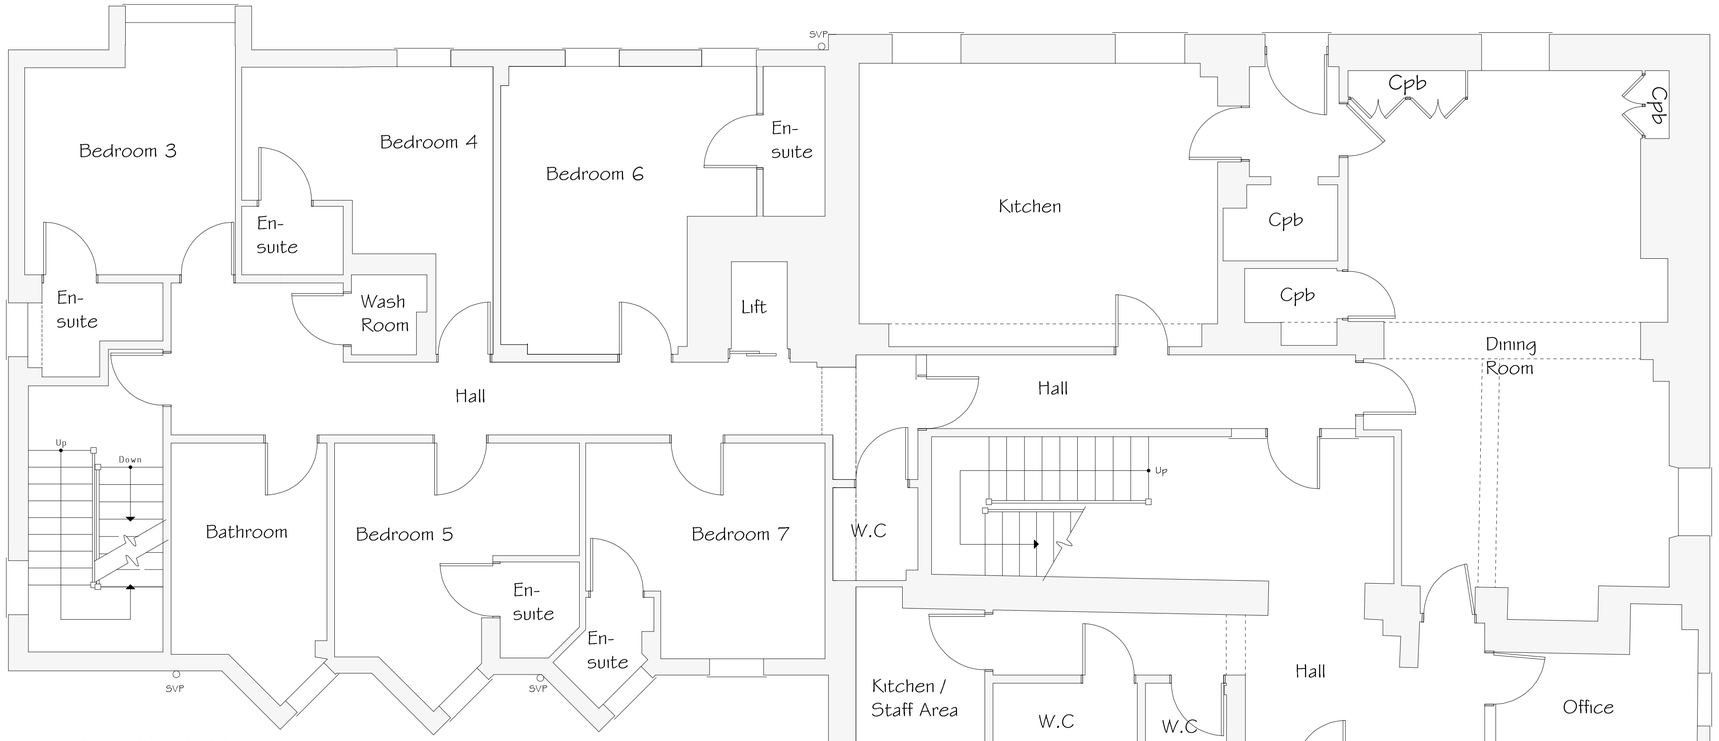


Front Elevation 1:100

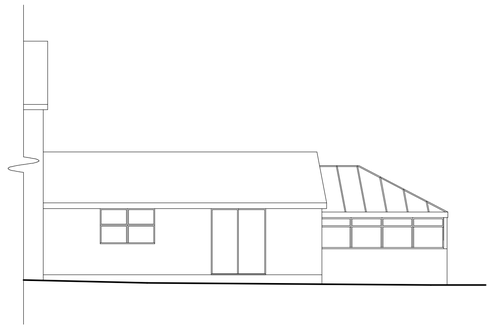

Side Elevation 1:100

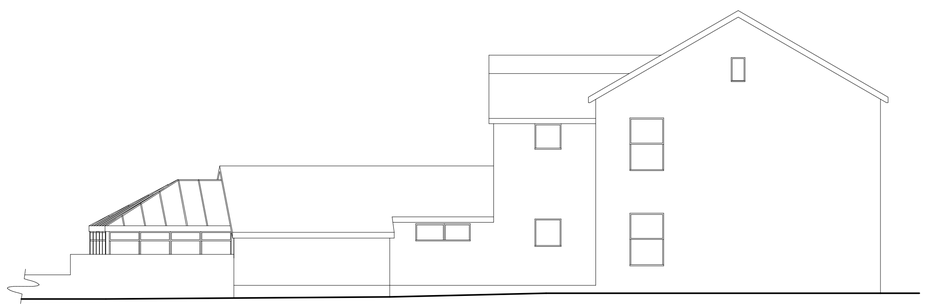

Side Elevation 1:100

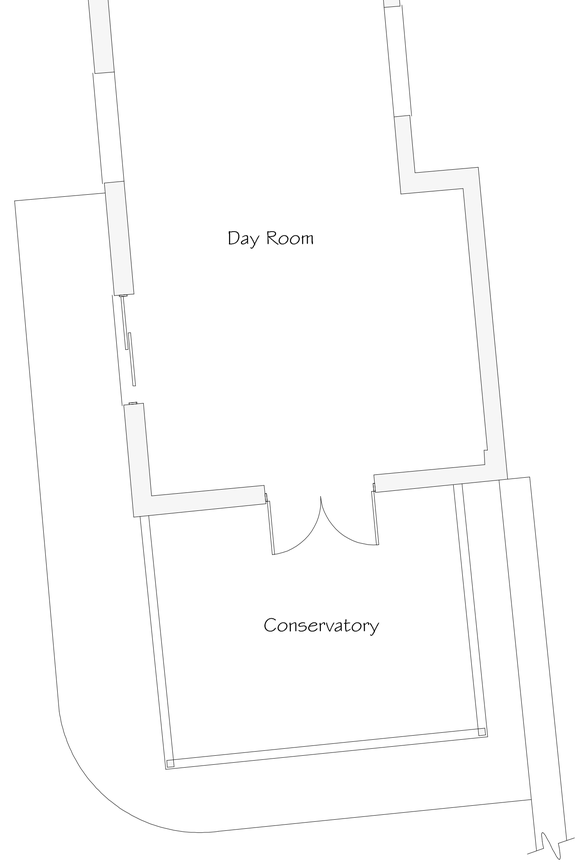

Rev	Date	Detail	Initial
A	09/26	Side Elevation	LF

Project:
Proposed alterations at Magnolia House, Park Road, Rhosymedre, Wrexham, LL14 3EF

Title:	Scale: (A1)
Existing	1:50 & 1:100

Drawn By:	Date:
A.Whitby	July 2026
Drawing No: S118/001	Sheet: 1 of 1

blueprint architectural services
partner LABC
Office 3K4,
Redwither Business Tower,
Wrexham. LL13 9XT
Tel: 01978 356500
www.blueprintarchitectural.com
© copyright all rights reserved