

The Laurels, Hightown Rd, Wrexham.

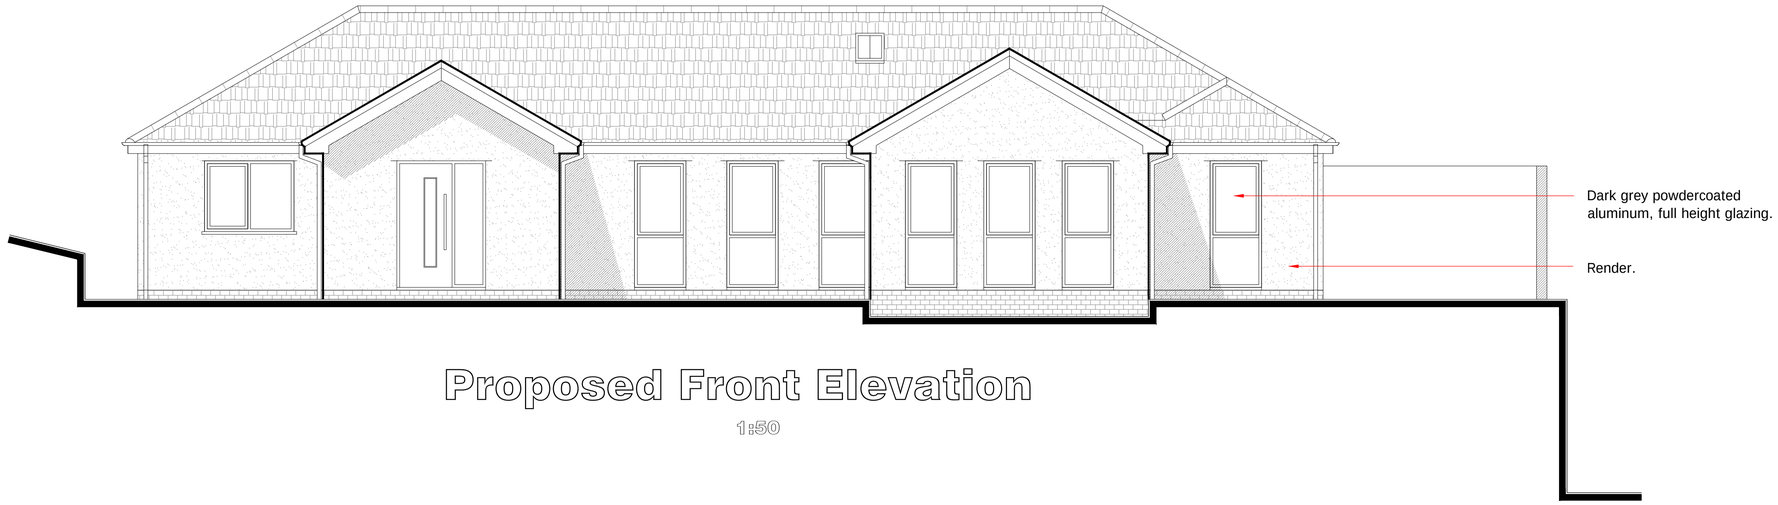


Proposed Front Elevation

1:50

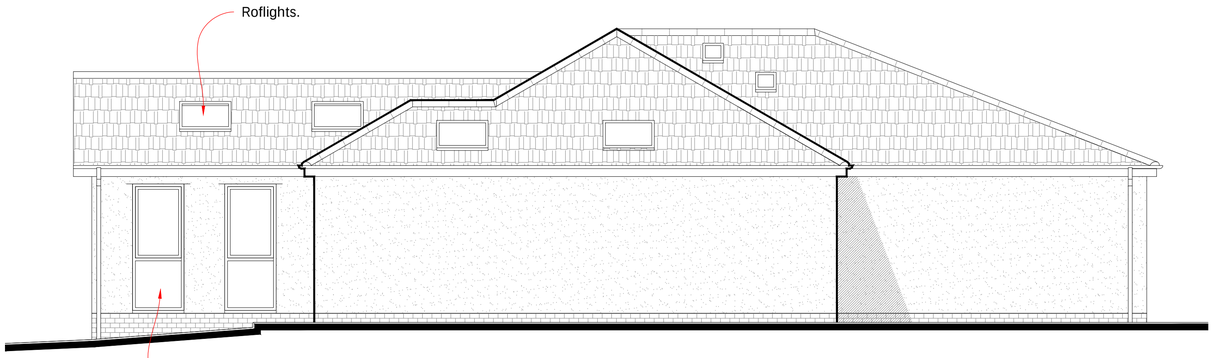

Proposed Side Elevation

1:50

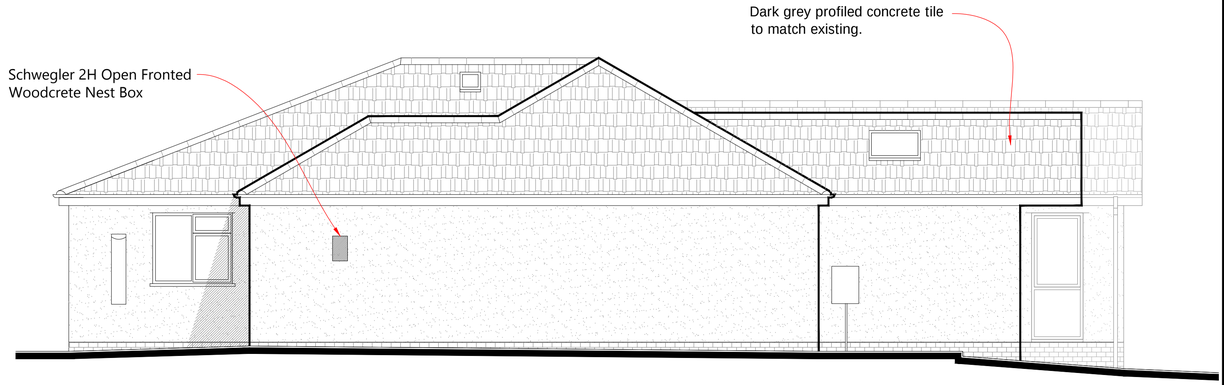

Proposed Side Elevation

1:50



Proposed Rear Elevation

1:50

CULLIS
ARCHITECTURAL DESIGN

25 Sunningdale Close
Wrexham
LL13 9QU

M 07791 480768
E ajones540@btinternet.com

Client:
Mr. & Mrs. Whittaker.

Drawing Title:
Proposed Elevations.

Job Title:
Proposed Alterations to
The Laurels, Wrexham.

Date:	Scale:	Rev:	Drg No:
Aug 2026	1:50 at A1	'A'	PD346/04