

The Laurels, Hightown Rd, Wrexham.

NB
All dims are approximate and should be confirmed on site

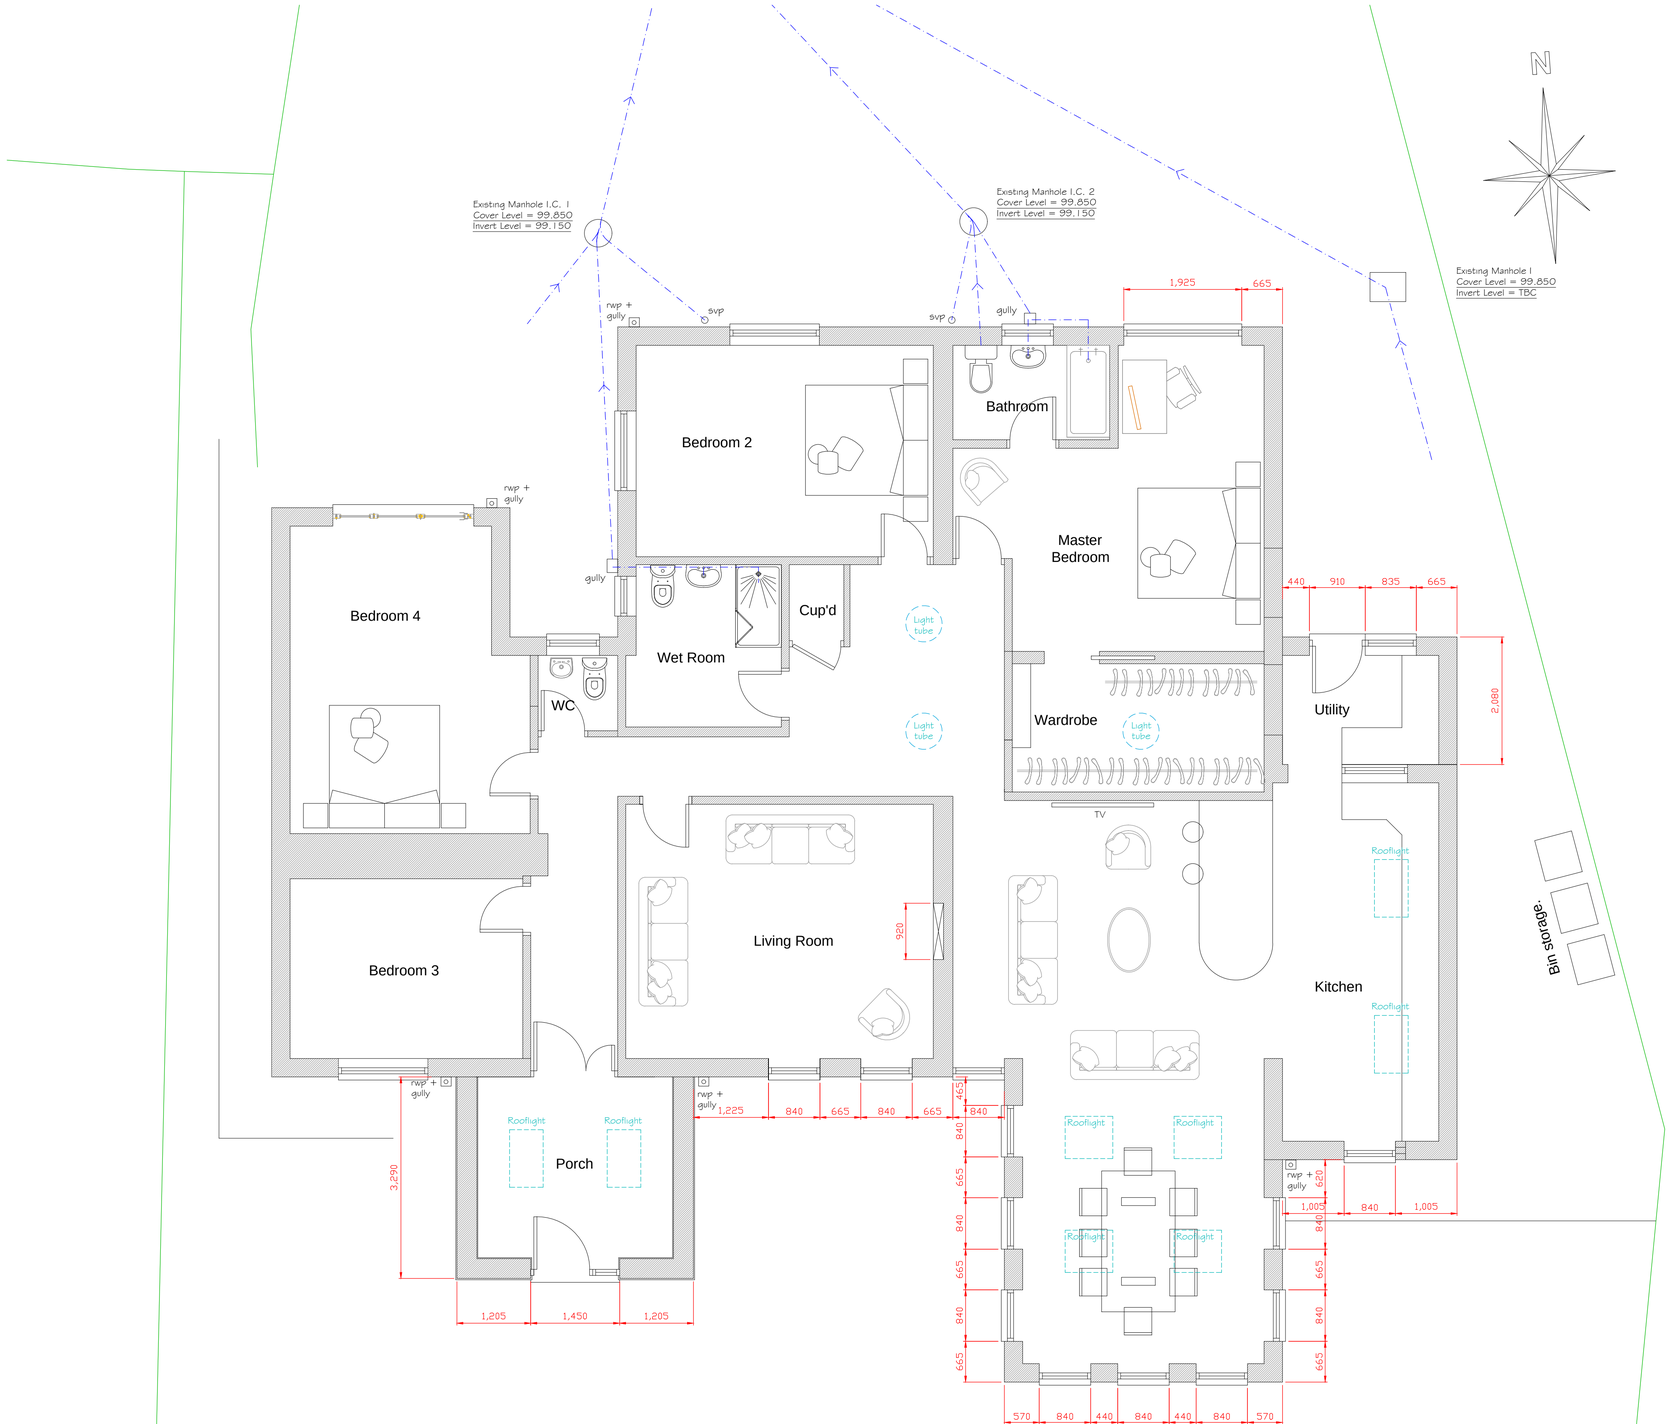

Proposed Floor Plan

1:50

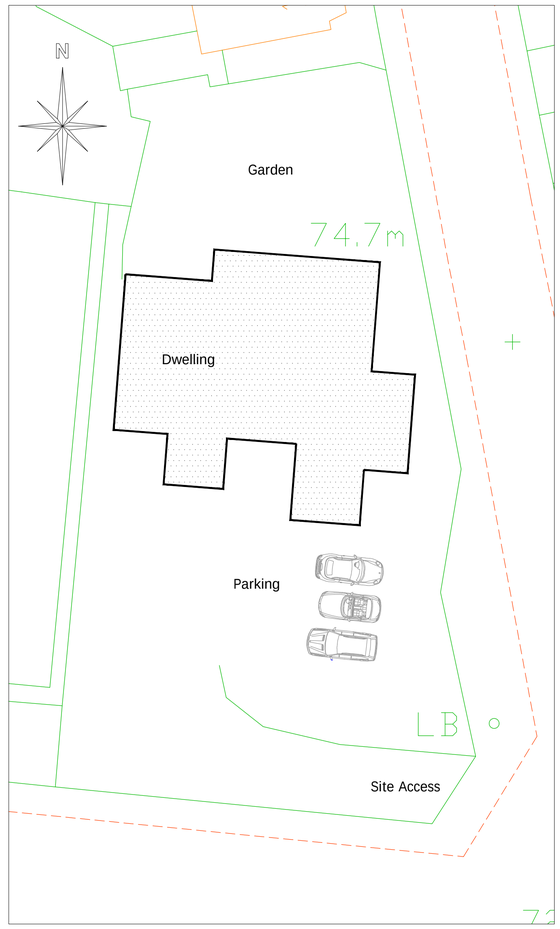

Proposed Site Plan
Scale 1:200

CULLIS
ARCHITECTURAL DESIGN
25 Sunningdale Close
Wrexham
LL13 9QU
M 07791 480768
E ajones540@btinternet.com

LABC partner

Client: Mr. & Mrs. Whittaker.

Drawing Title: Proposed Plans & Site Plan.

Job Title: Proposed Alterations to The Laurels, Wrexham.

Date:	Scale:	Rev:	Drg No:
Aug 2026	1:50 & 1:200 at A1	'A'	PD346/03