

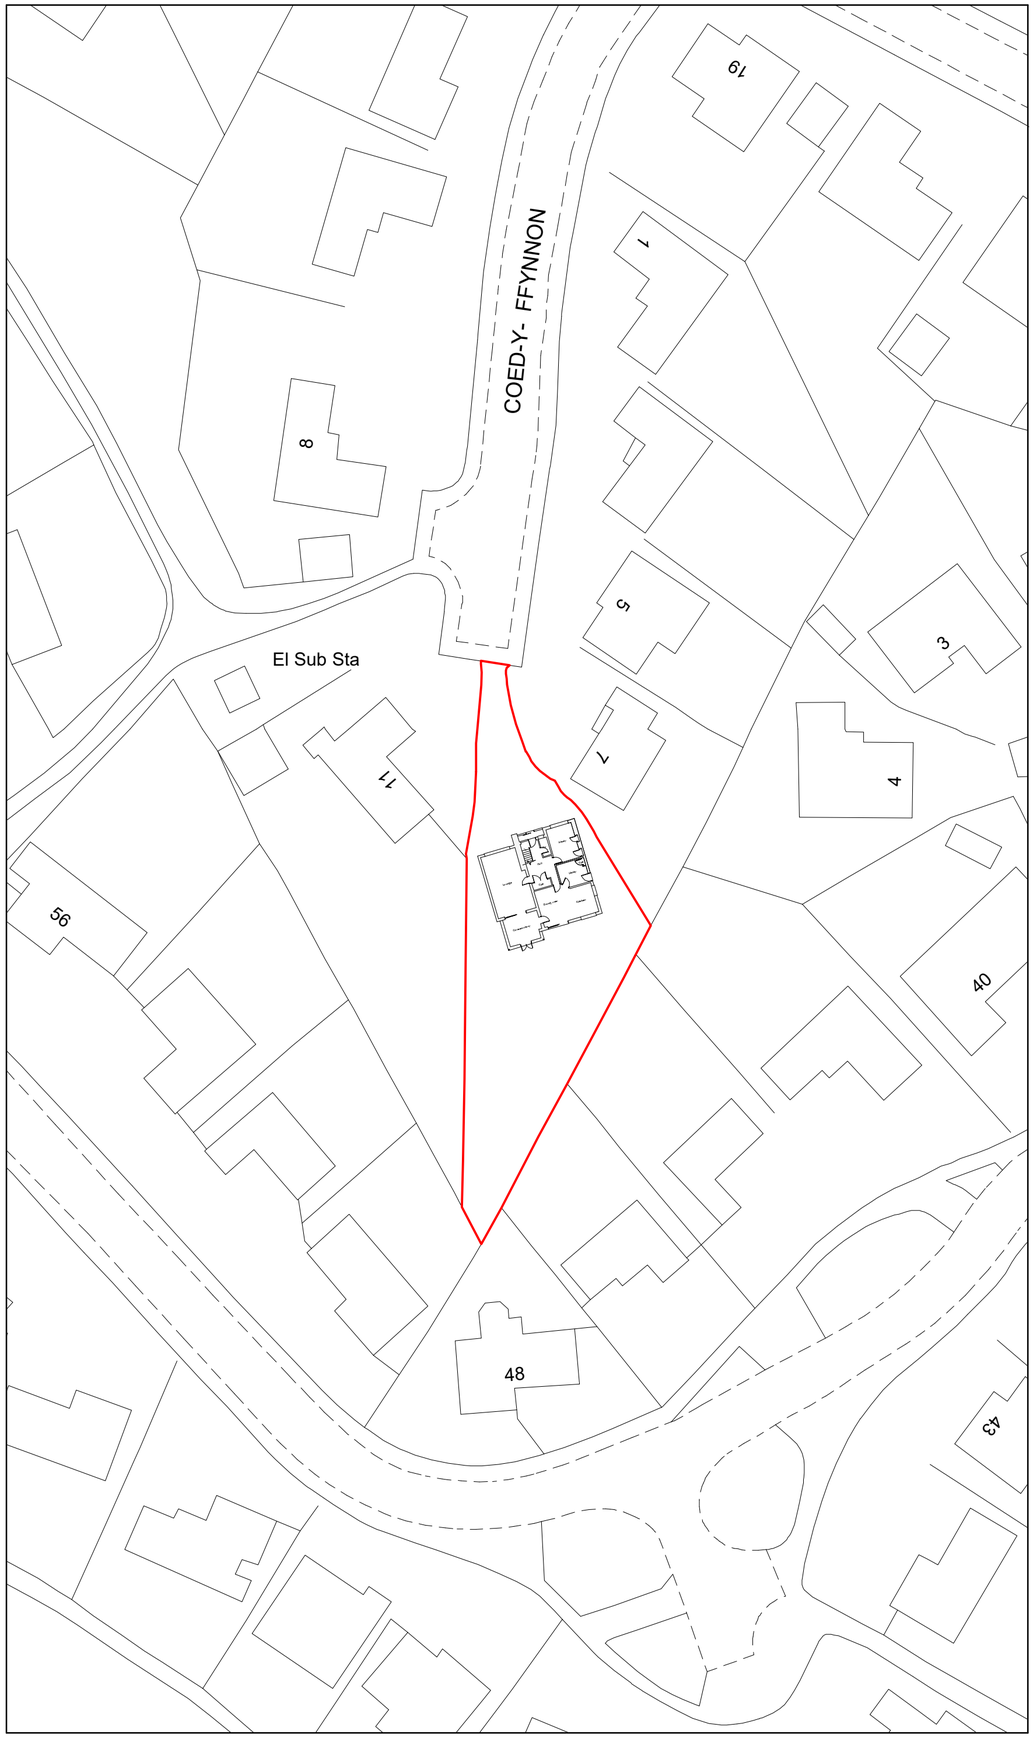


Site Plan 1:500

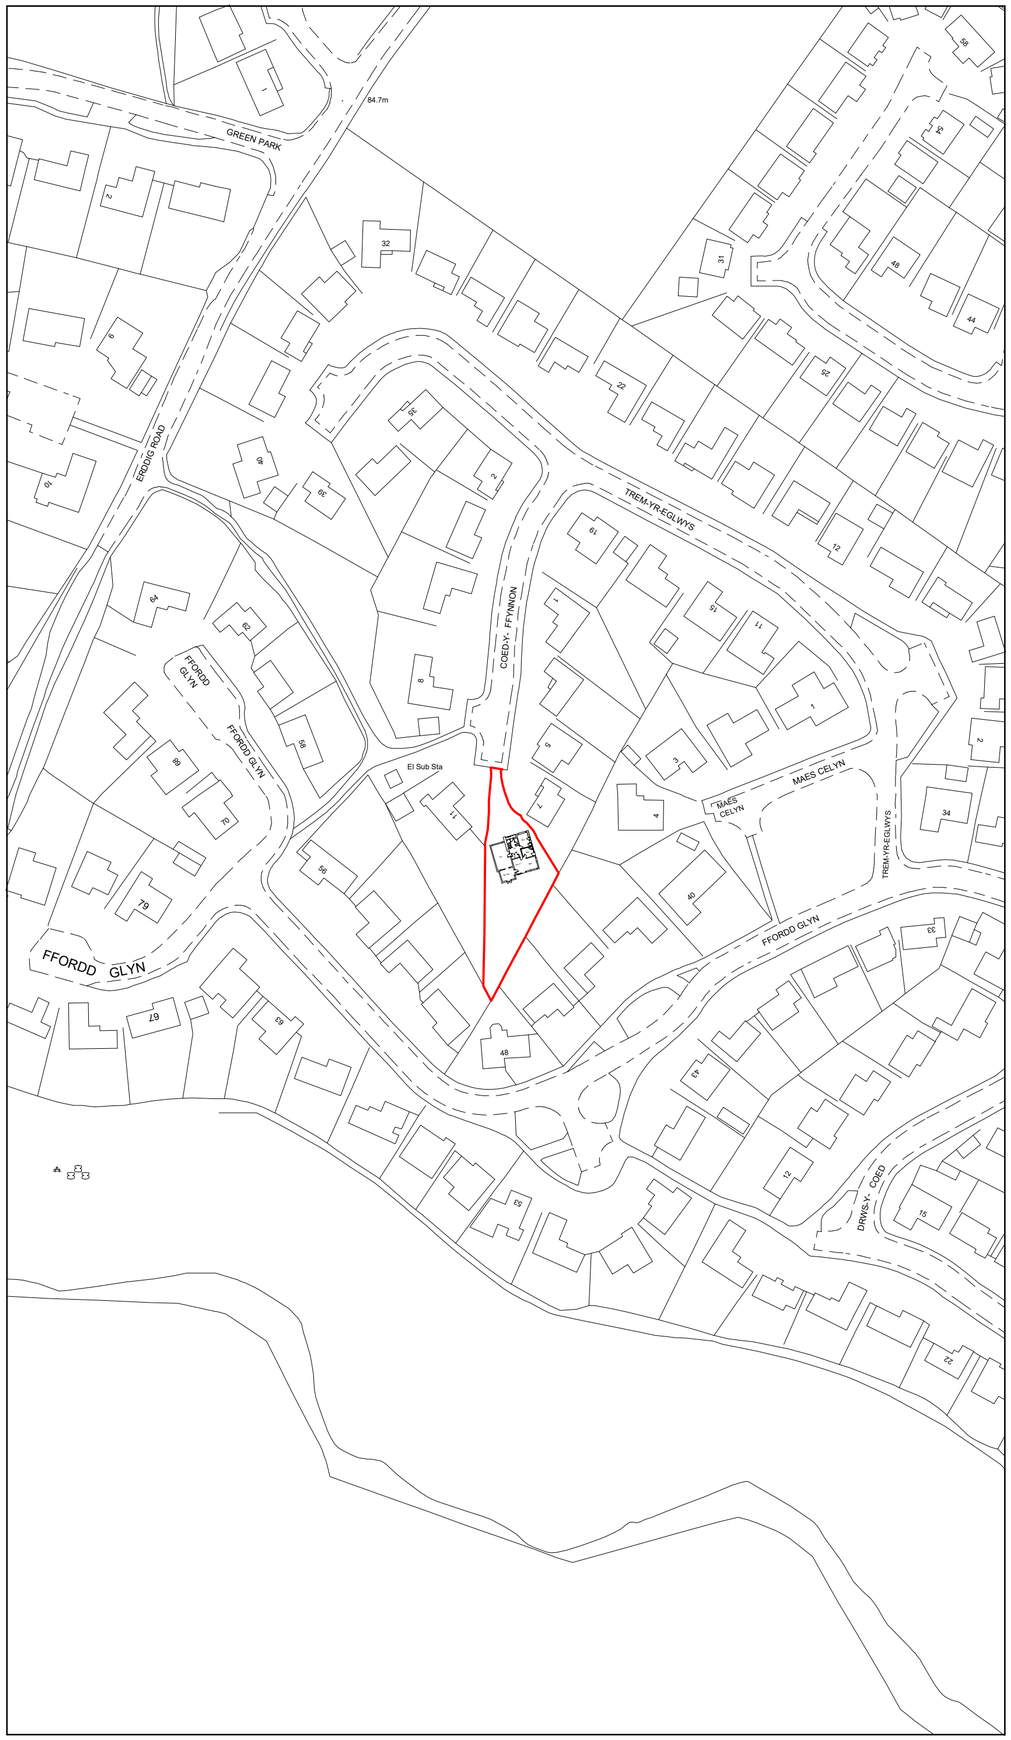

Location Plan 1:1250

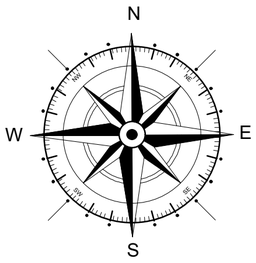

Key

- Surrounding Buildings
- Application Site
- Land owned by applicant

Rev	Date	Detail	Initial

Project:
Proposed alterations at 9 Coed Y Ffynnon, Coed-Y-Glyn, Wrexham LL13 7QF

Title:	Scale: (A2)
Site & Location plan:Existing	1:1250 & 1:500

Drawn By:	Date:
A.Whitby	Oct 2026
Drawing No: W239/003	Sheet: 1 of 1

blueprint
architectural services
partner LABC
Office 3K4,
Redwither Business Tower,
Wrexham. LL13 9XT
Tel: 01978 356500
www.blueprintarchitectural.com
© copyright all rights reserved