
N

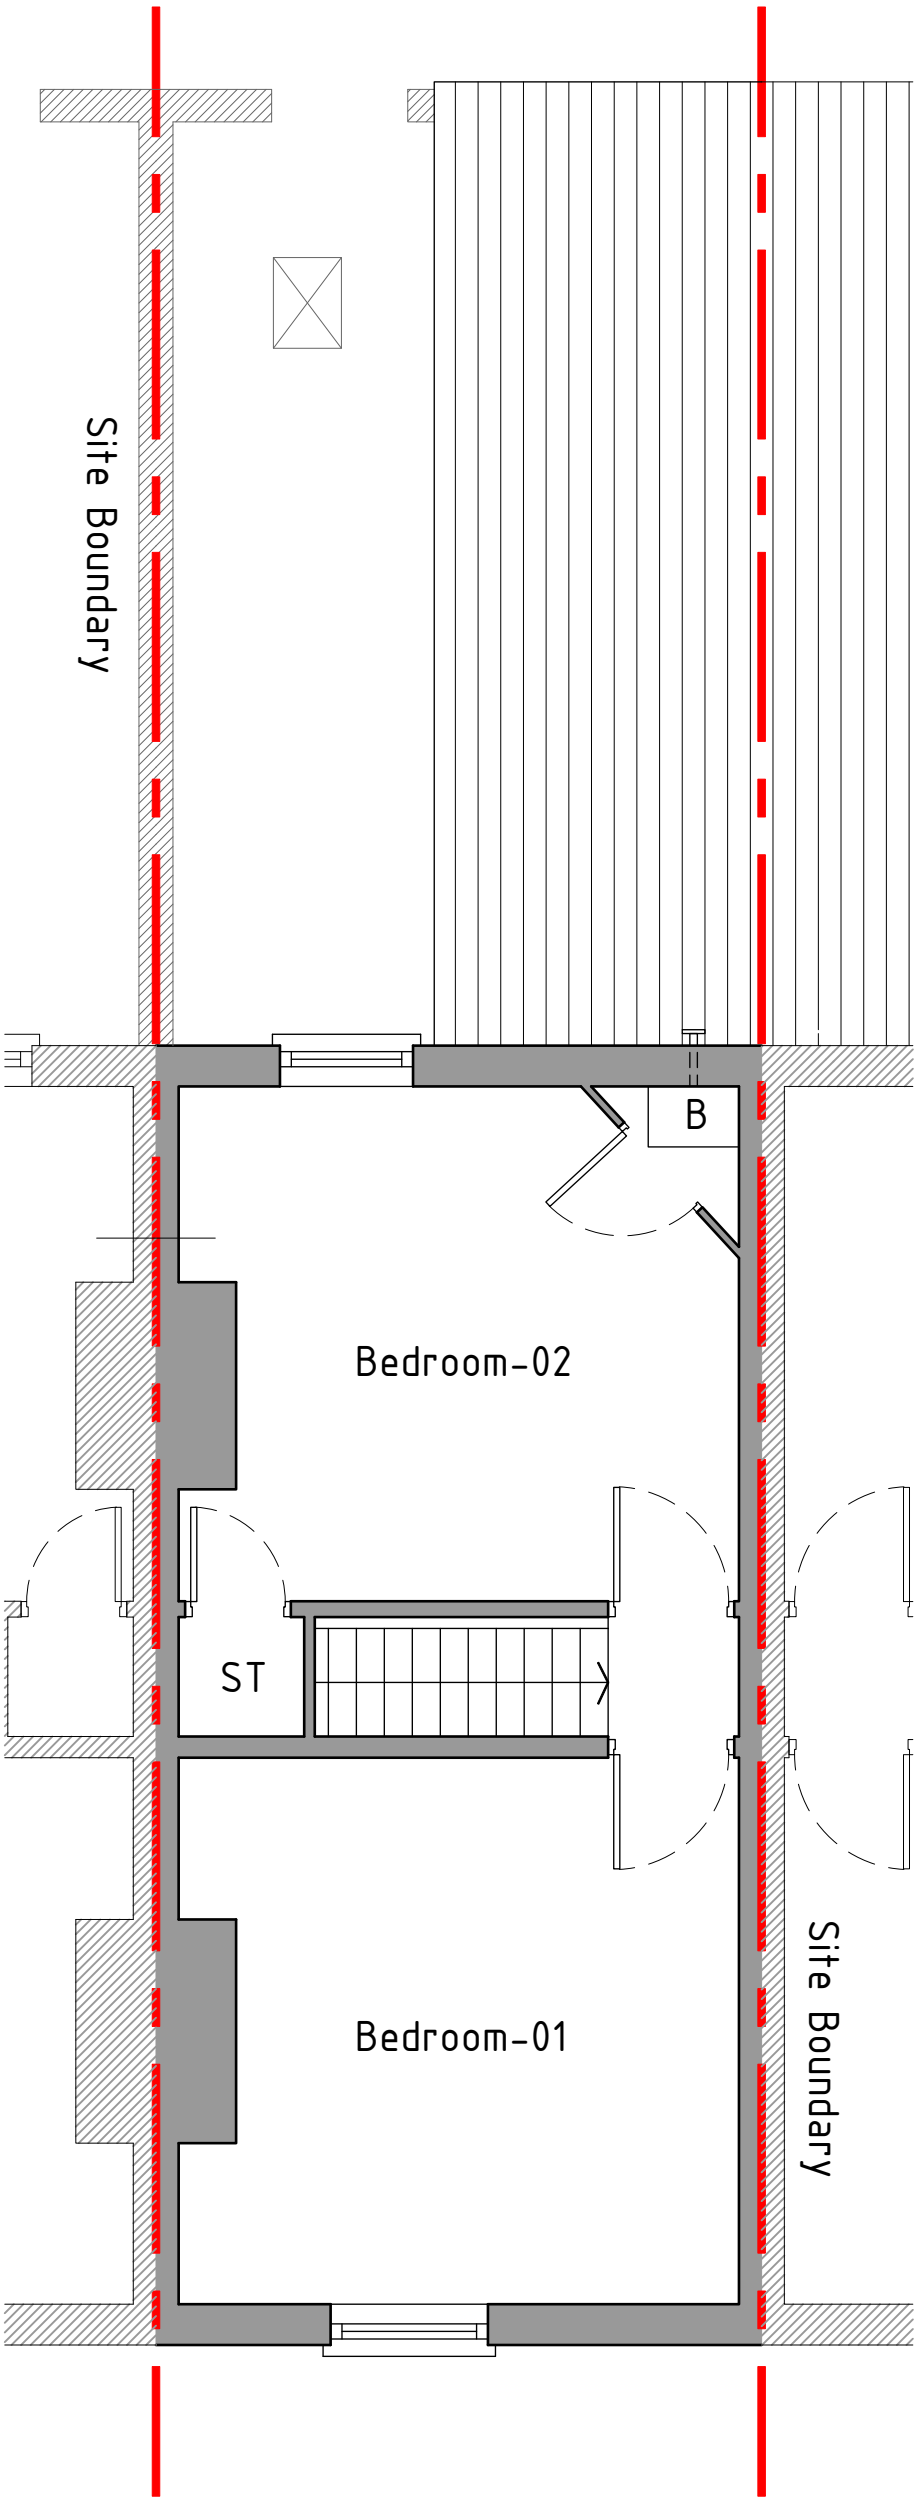

First Floor Plan 1:50

Proposed

HDS ARCHITECTURAL SERVICES HDS Architectural Services, The Foundry, 15 Yorke Street, Wrexham LL13 8LW Tel (01978) 345250 www.hdsarchitectural.co.uk	**Project;** 43 Bertie Road, Wrexham, LL13 8HE		**Dwg No;** BR/PD/05 / **Date;** 29.09.26
	Title; 05-Proposed First Floor Plan	**Scale (A3);** 1:50	**Revision;**