
N

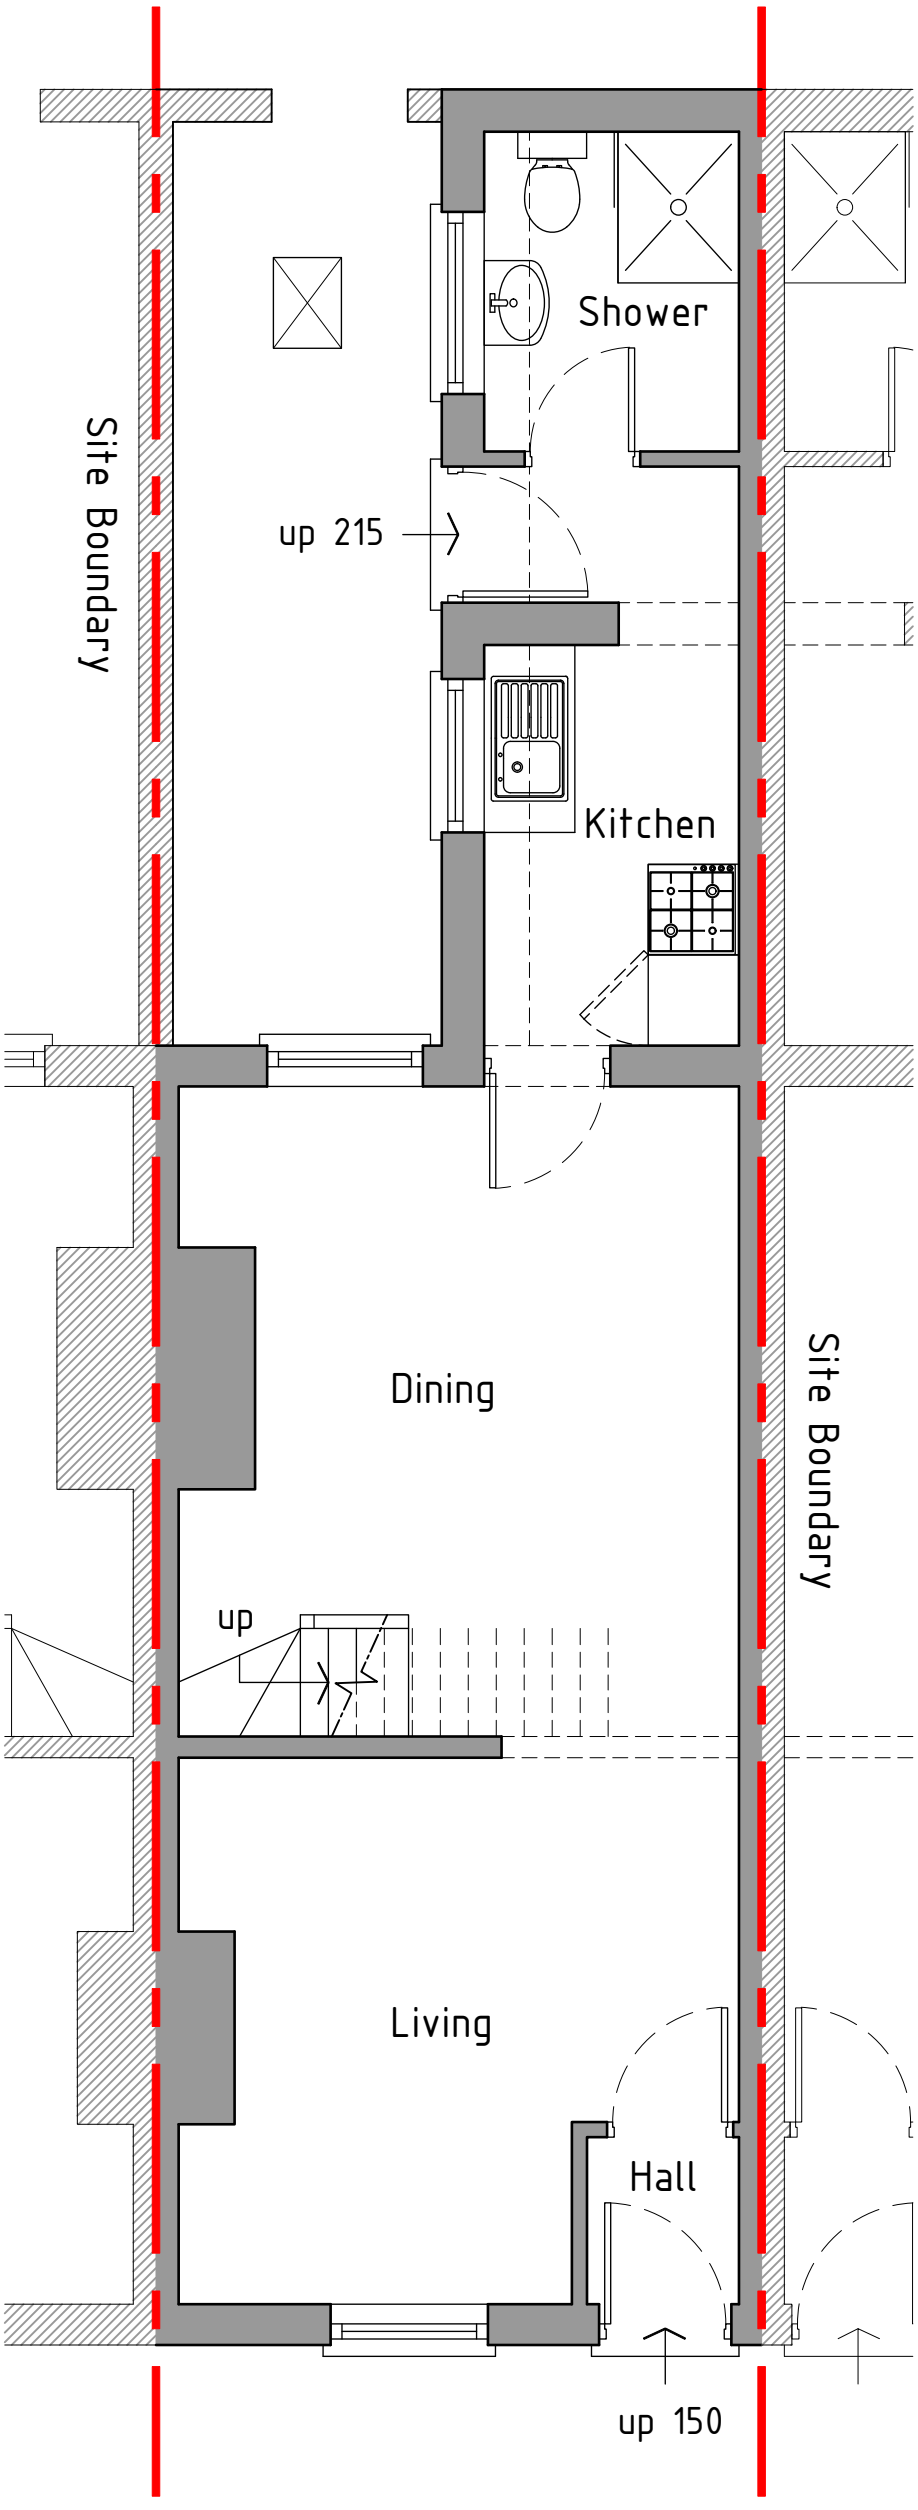

As Existing

Ground Floor Plan 1:50

HDS ARCHITECTURAL SERVICES
HDS Architectural Services, The Foundry,
15 Yorke Street, Wrexham
LL13 8LW
Tel (01978) 345250
www.hdsarchitectural.co.uk

Project;	Dwg No;	Date;
43 Bertie Road, Wrexham, LL13 8HE	BR/PD/01	29.09.26

Title;	Scale (A3);	Revision;
01-As Existing Ground Floor Plan	1:50	