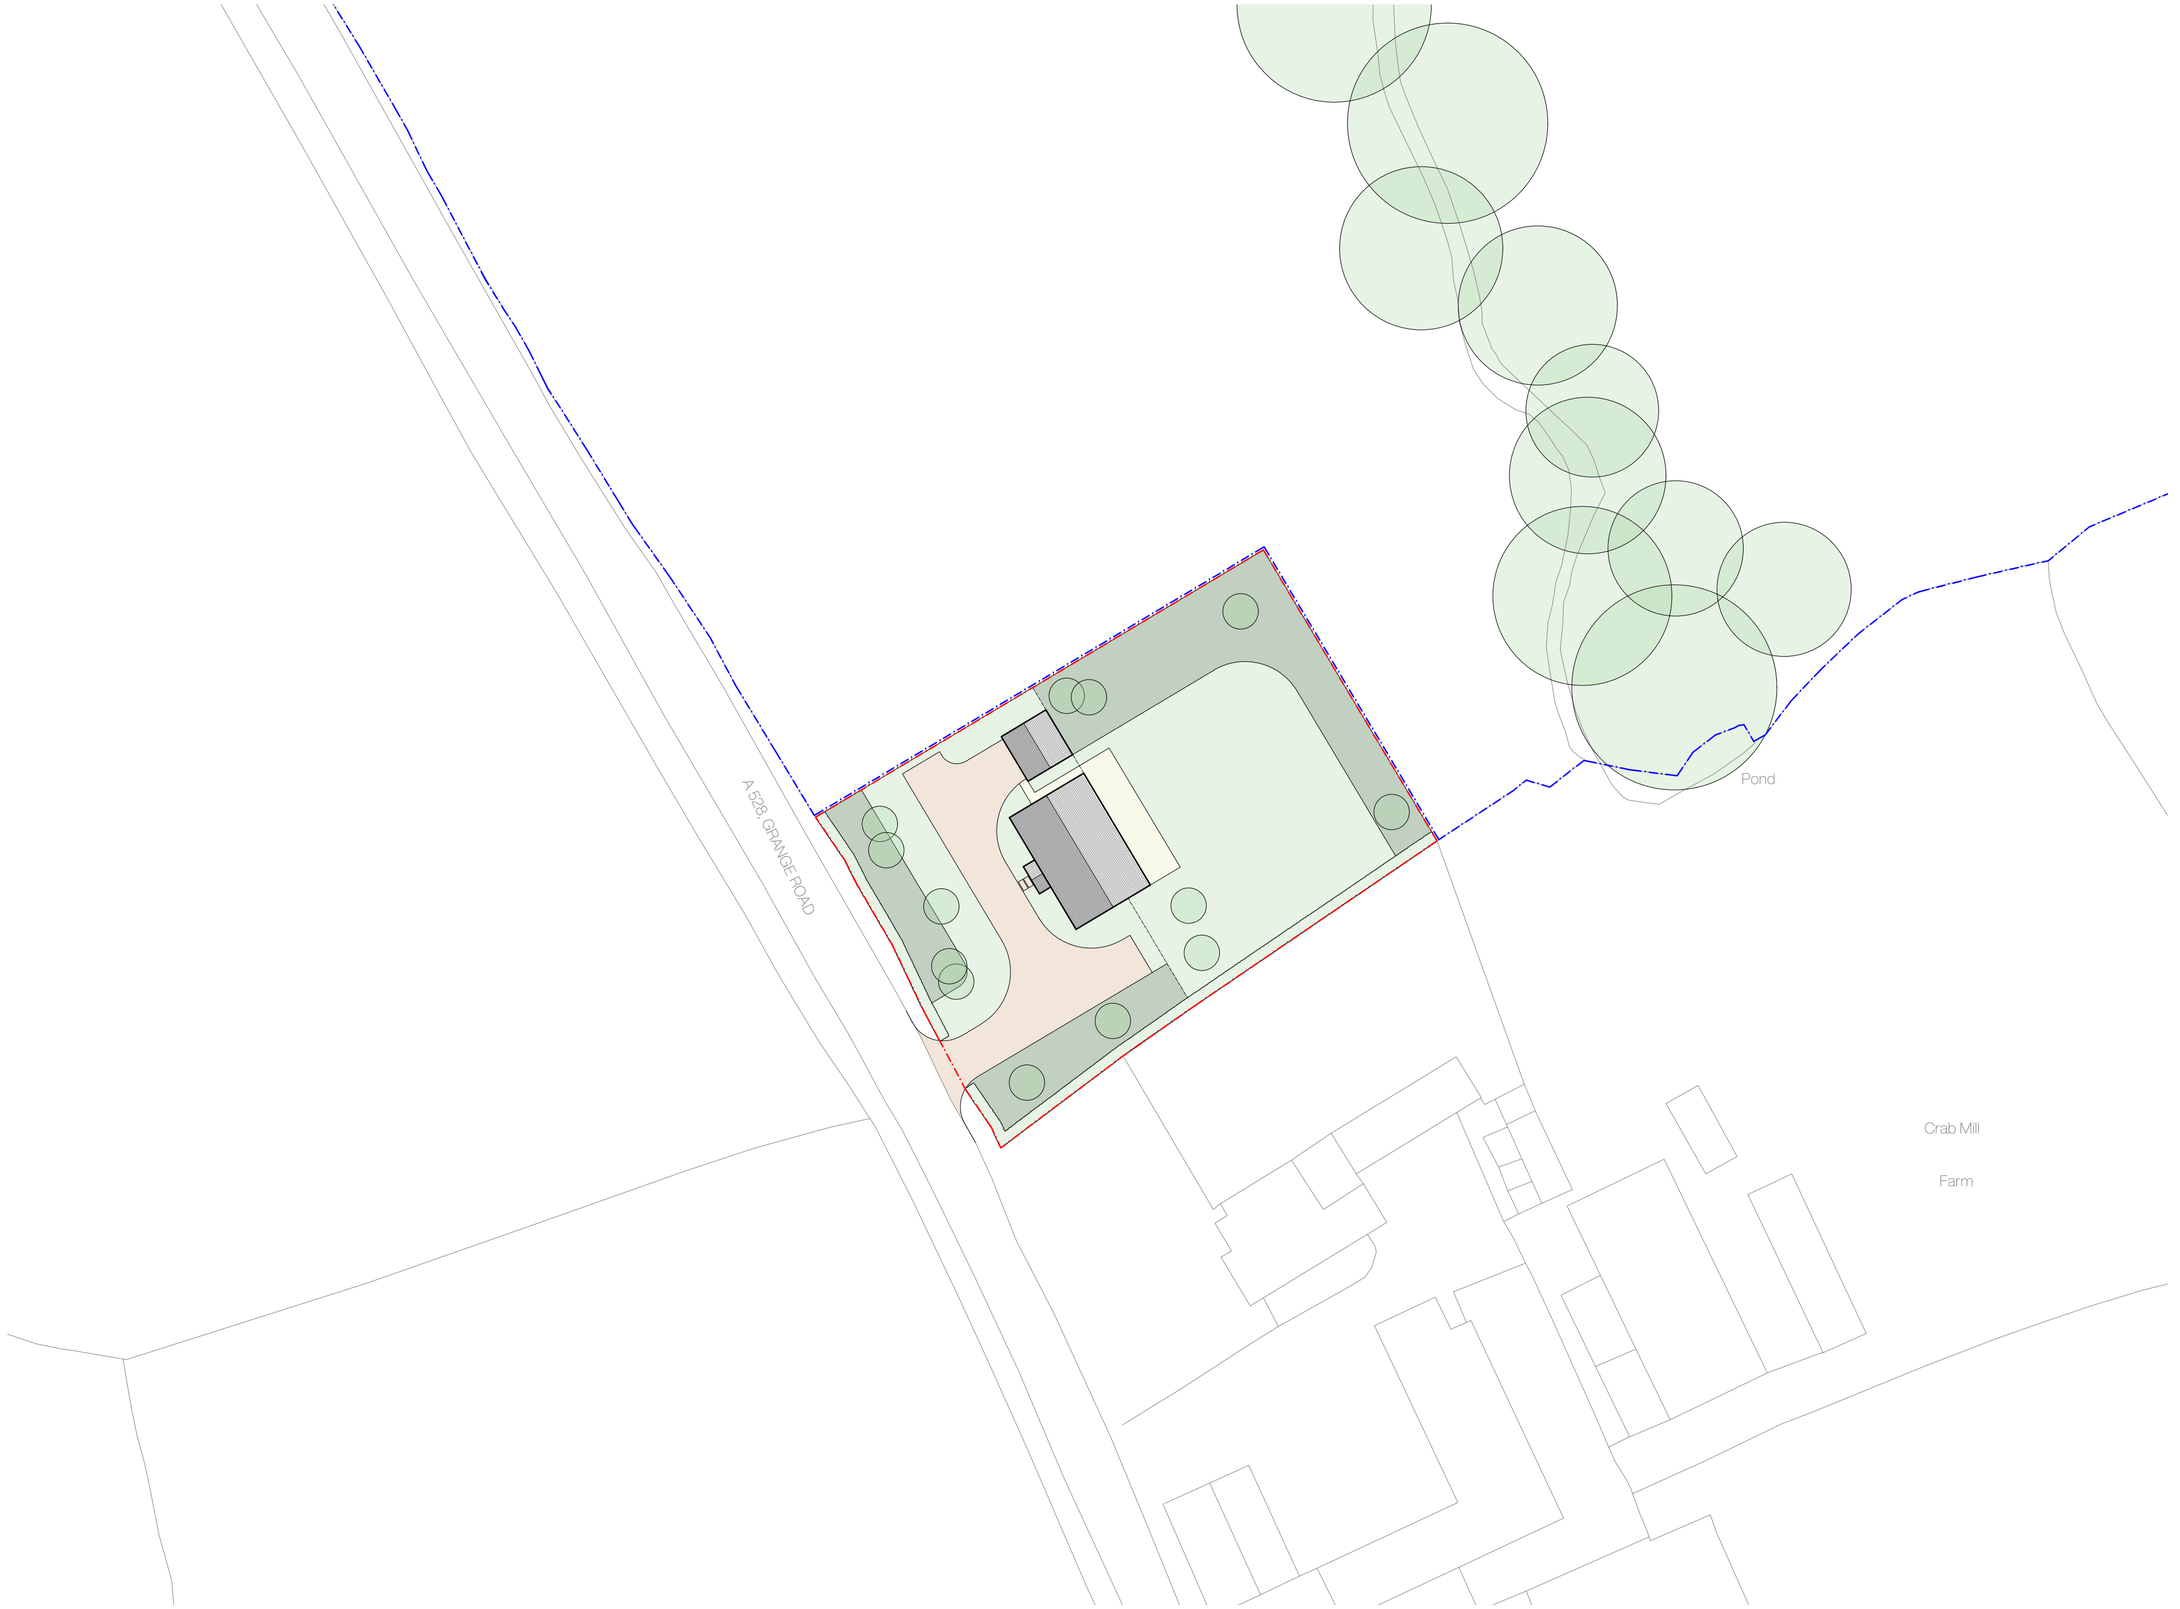


Legend

- Application Site
- Land owned by Applicant
- BNG
  - Private Garden
  - Wildflower Planting
  - Patio Areas
  - Private Drive

felgate & partners

jack@felgateandpartners.co.uk

www.felgateandpartners.co.uk

07904626682

Land to the North of
Crabmill Farm,
Overton,
LL13 0LE

Rev	Notes	Date
a	Planning Issue	07.2026

Proposed Site Plan

June 2026

A2

M08.1.002

1 - 1

GENERAL NOTES:
DO NOT SCALE FROM THIS DRAWING. ALL DIMENSIONS TO BE CONFIRMED ON SITE PRIOR TO FABRICATION BY THE CONTRACTOR. DRAWINGS TO BE READ IN CONJUNCTION WITH ANY REFERENCED DOCUMENTATION. PLANS NOT TO BE REPRODUCED WITHOUT THE PRIOR CONFIRMATION FROM FELGATE AND PARTNERS LIMITED. THIS DRAWING IS SUBJECT TO COPYRIGHT.

10m 20m 30m 40m 50m

N

Site Plan

Scale 1:500