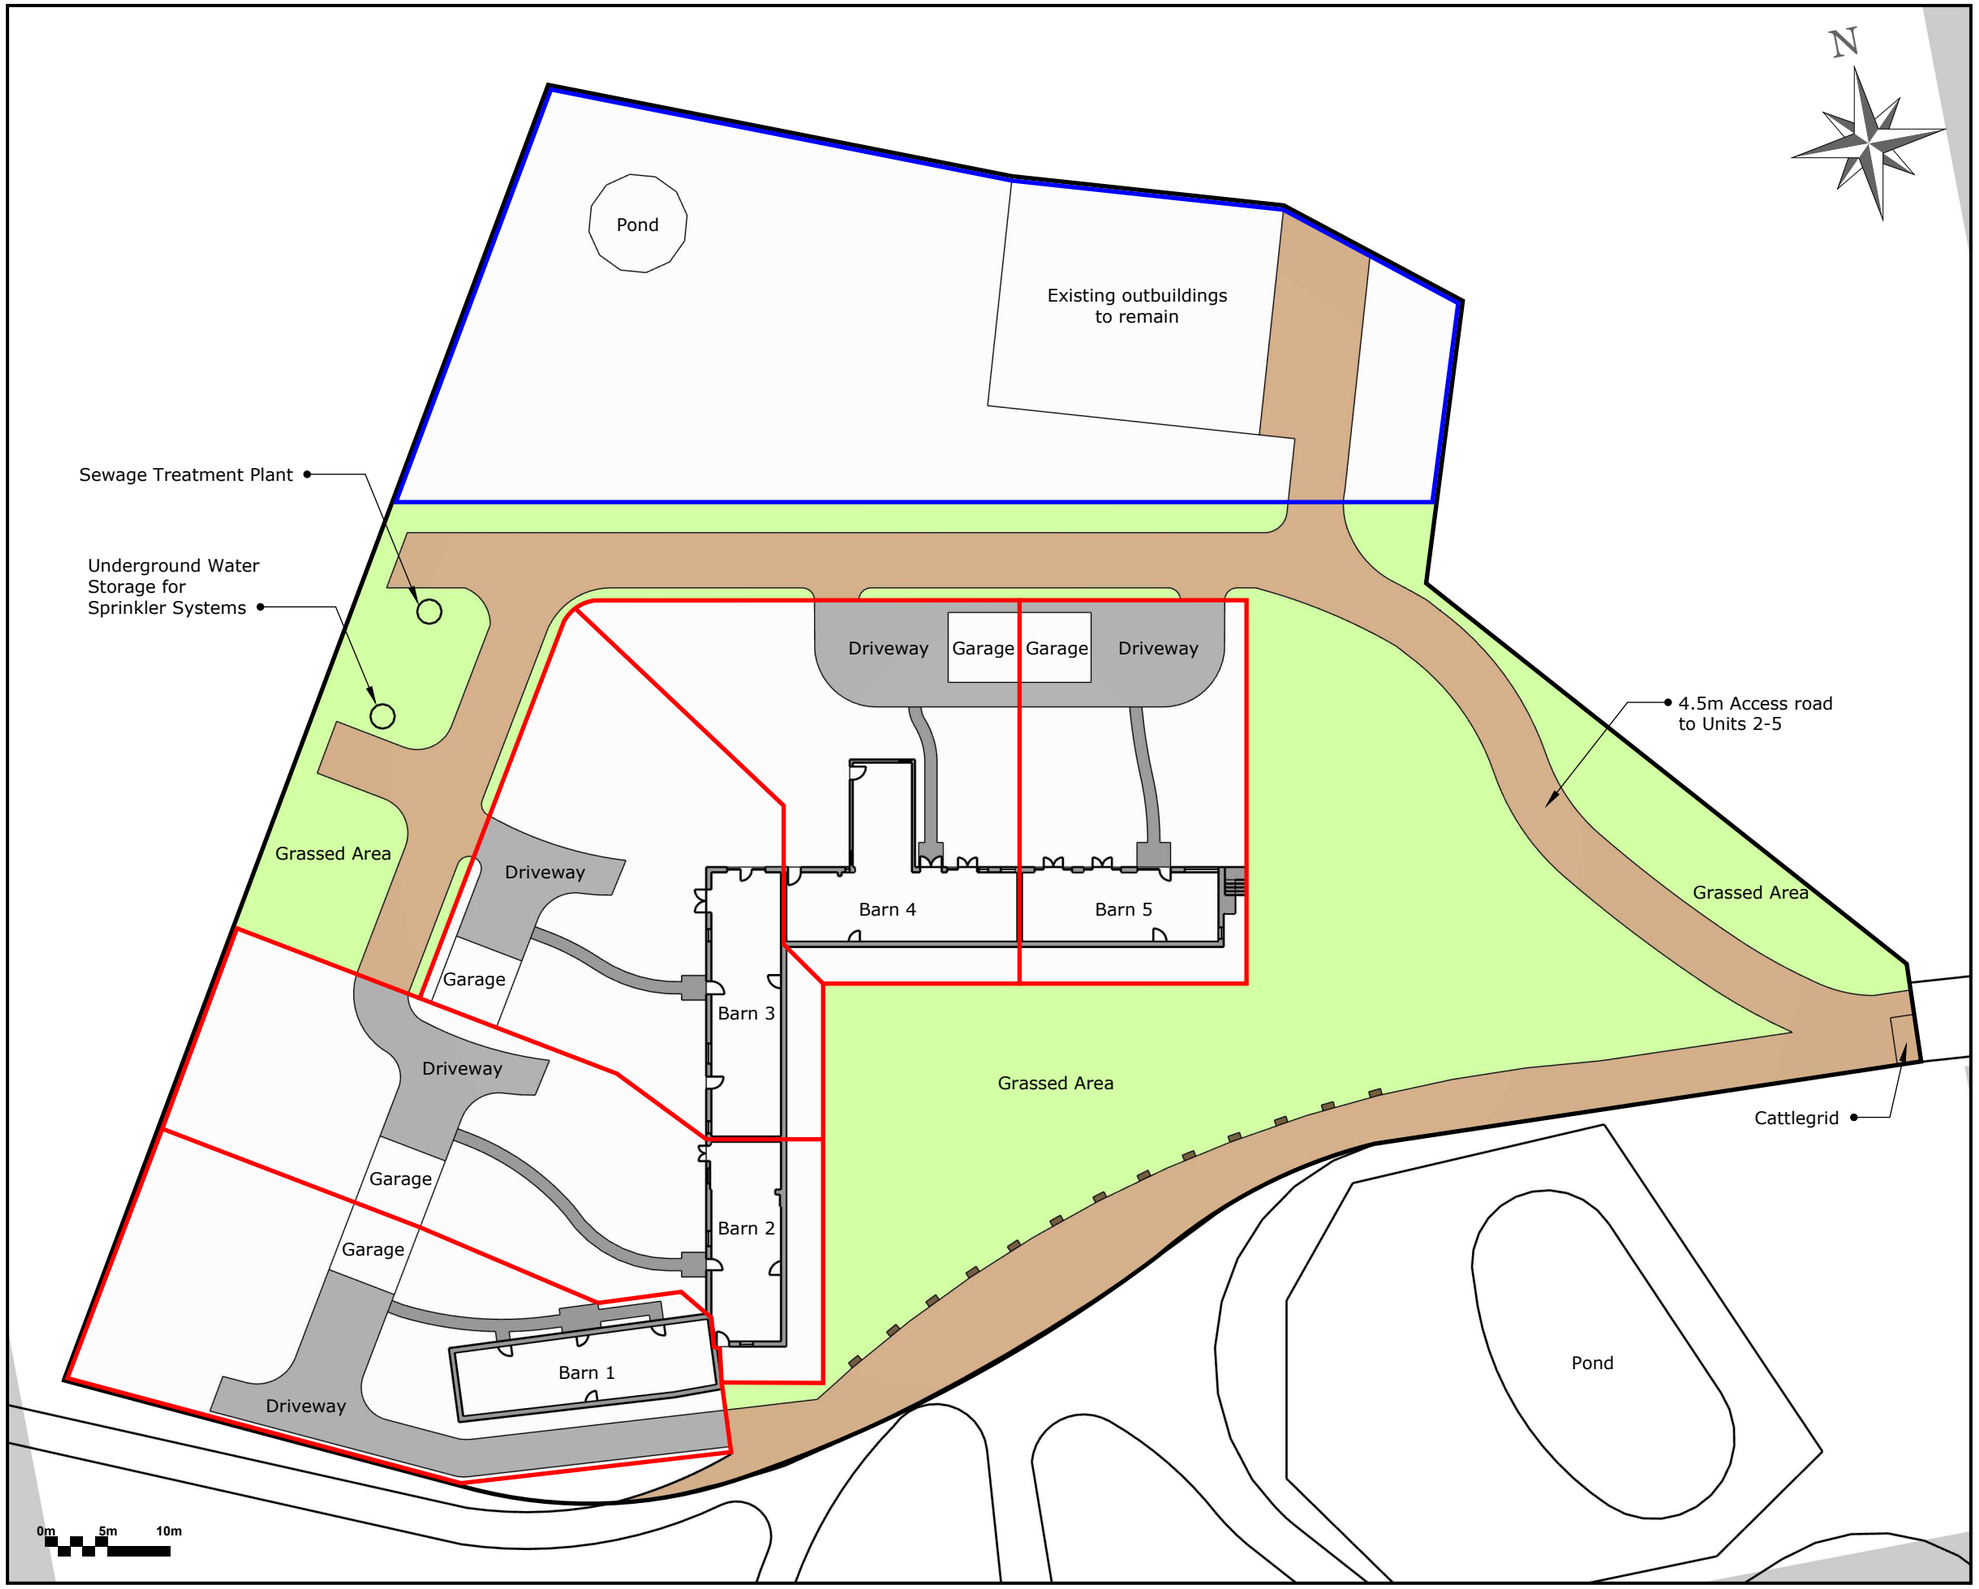


Site Plan 1:500

Rev	Date	Detail	Initial

Project:
Proposed residential development
at
Overton Road,
Bangor-on-Dee,
Wrexham,
LL13 0DA

Title:	**Scale:** (A3)
Site Plan	1:500

Drawn By:	**Date:**
R Jordaan	Jan 2026
Drawing No:	**Sheet:**
AHFB01/01	1 of 1

Althrey Holdings Ltd,
Althrey Farm,
Overton Road,
Bangor-on-Dee,
Wrexham,
LL13 0DA