
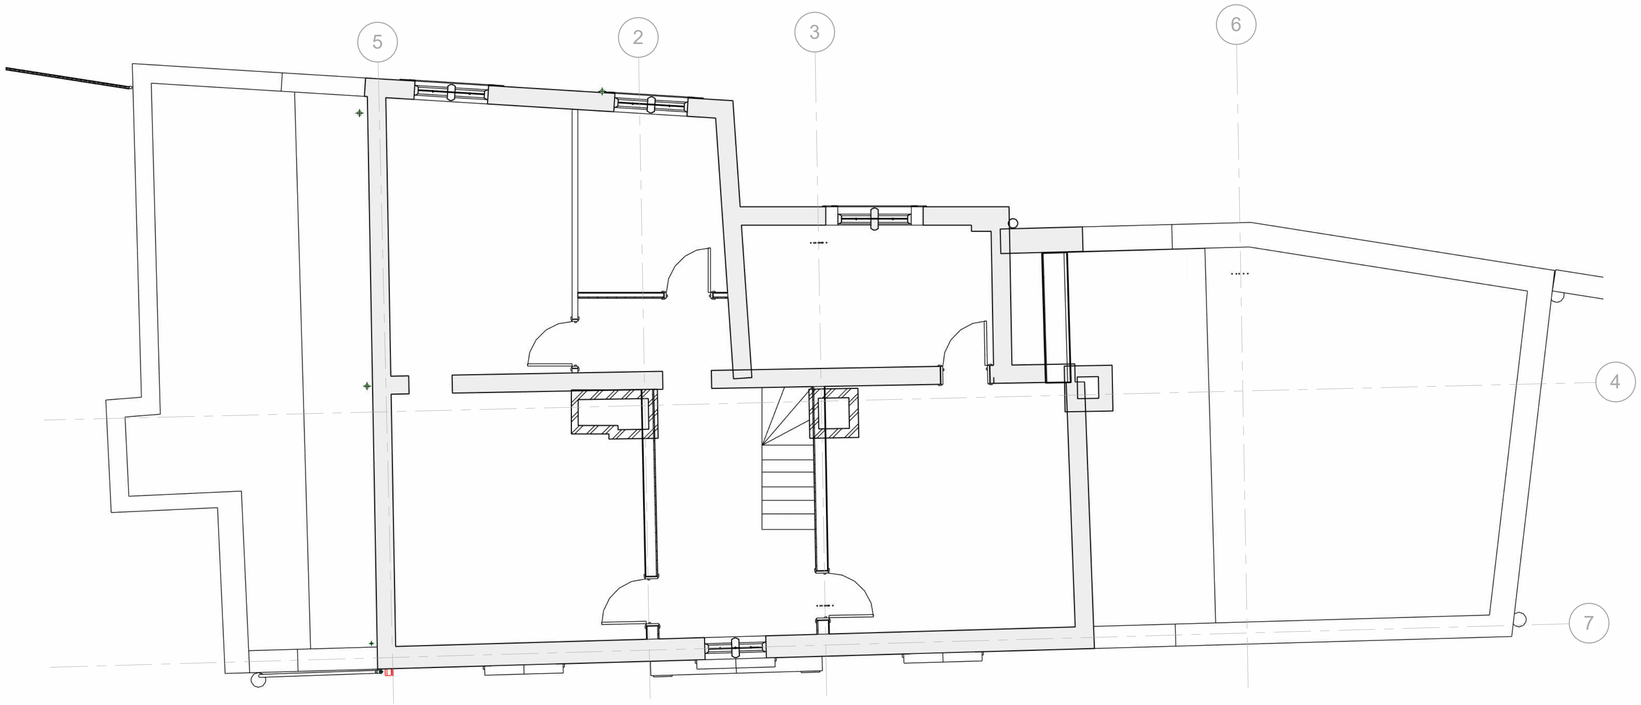


1 **First Floor Existing Plan**
1 : 50

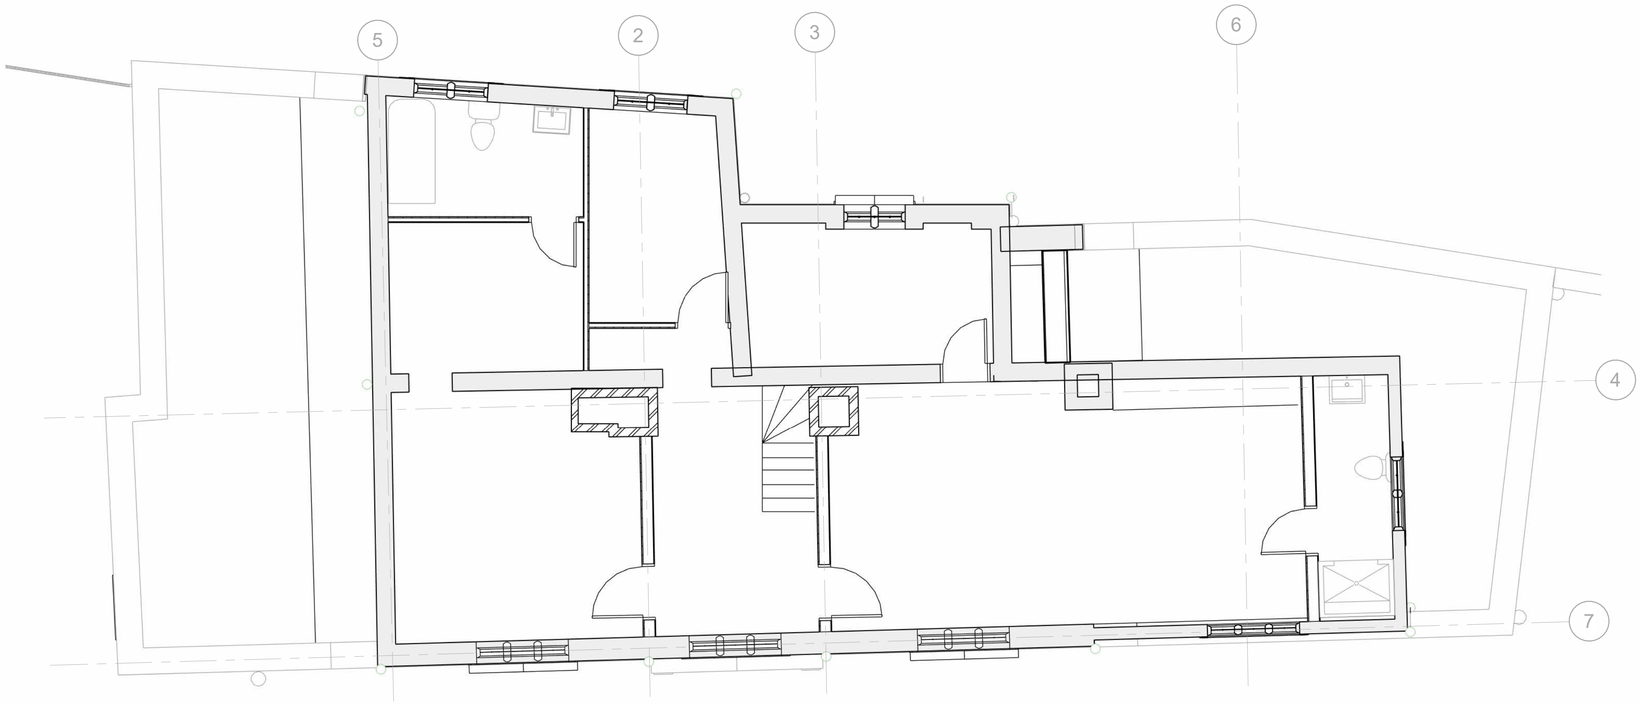

2 **First Floor Proposed Plan**
1 : 50

Rev	Description	Date

CODE	SUITABILITY DESCRIPTION
STATUS	PURPOSE OF ISSUE

PROJECT

Mill House

TITLE

First Level Existing & Proposed Floor Plan

CLIENT

Andy Phillips

DRAWN BY	CHECKED BY	DATE
SB	AP	21/10/2025

SCALE (@ A1)	PROJECT NUMBER
1 : 50	007

DRAWING NUMBER	REV
A100	

20-10-2026 14:54:38