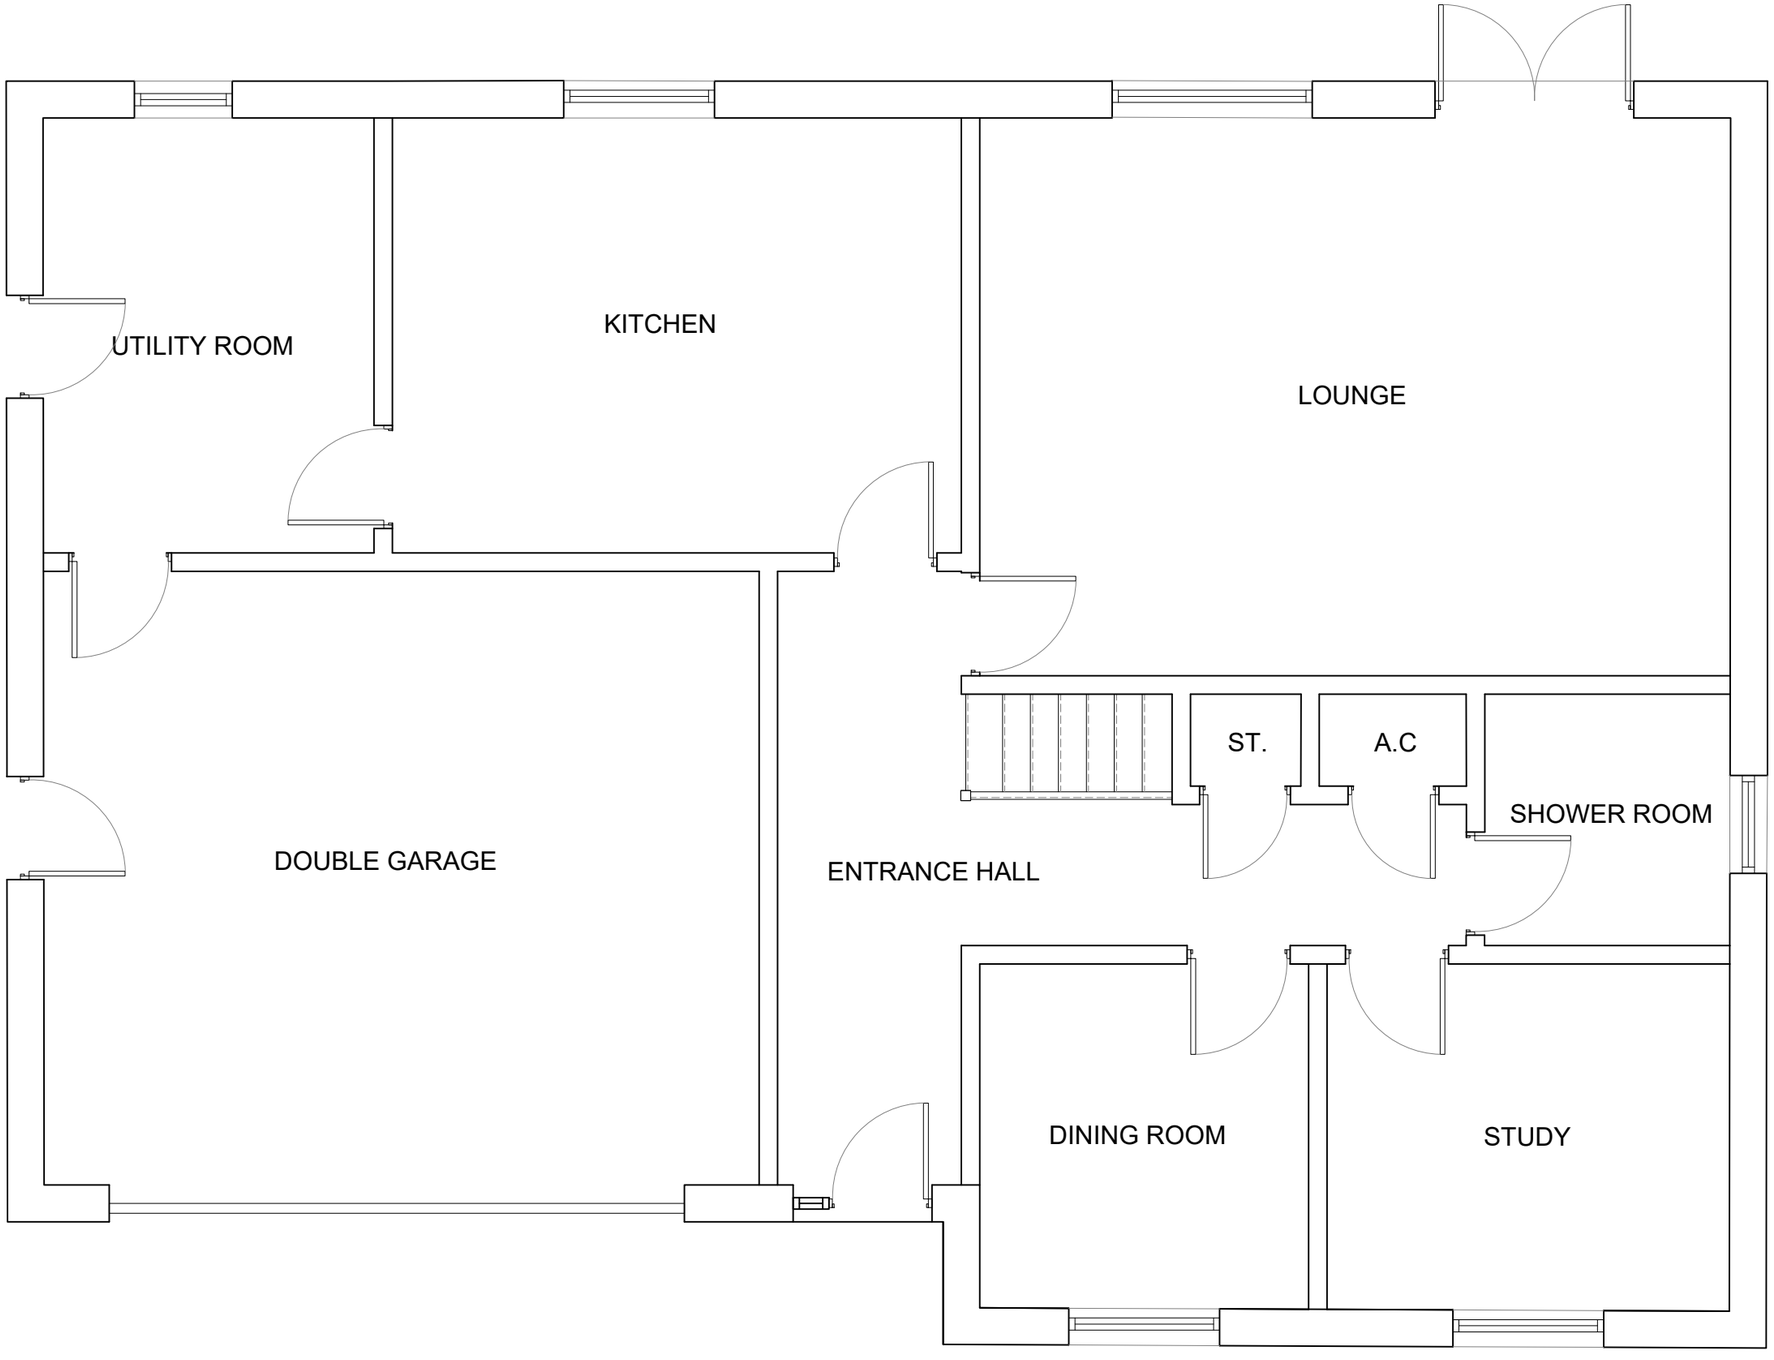


EXISTING GROUND FLOOR PLAN

CLIENT	**Mr & Mrs Burgin**
PROJECT	*1 Dennings Road*
DRAWING TITLE	*As Existing Ground Floor Plan*
FOR PLANNING	

DRAWN	AP	CHECKED	-
SCALE	1:50	DRAWING No:	REVISION:
DATE	OCT 26	L(-)03	-

0 10 20 50mm NATURAL SCALE

Drawing to be read in conjunction with Project Specification & Standard Details. Copyright (C)

ORIGINAL DRAWING SIZE 420 x 297 (A3)