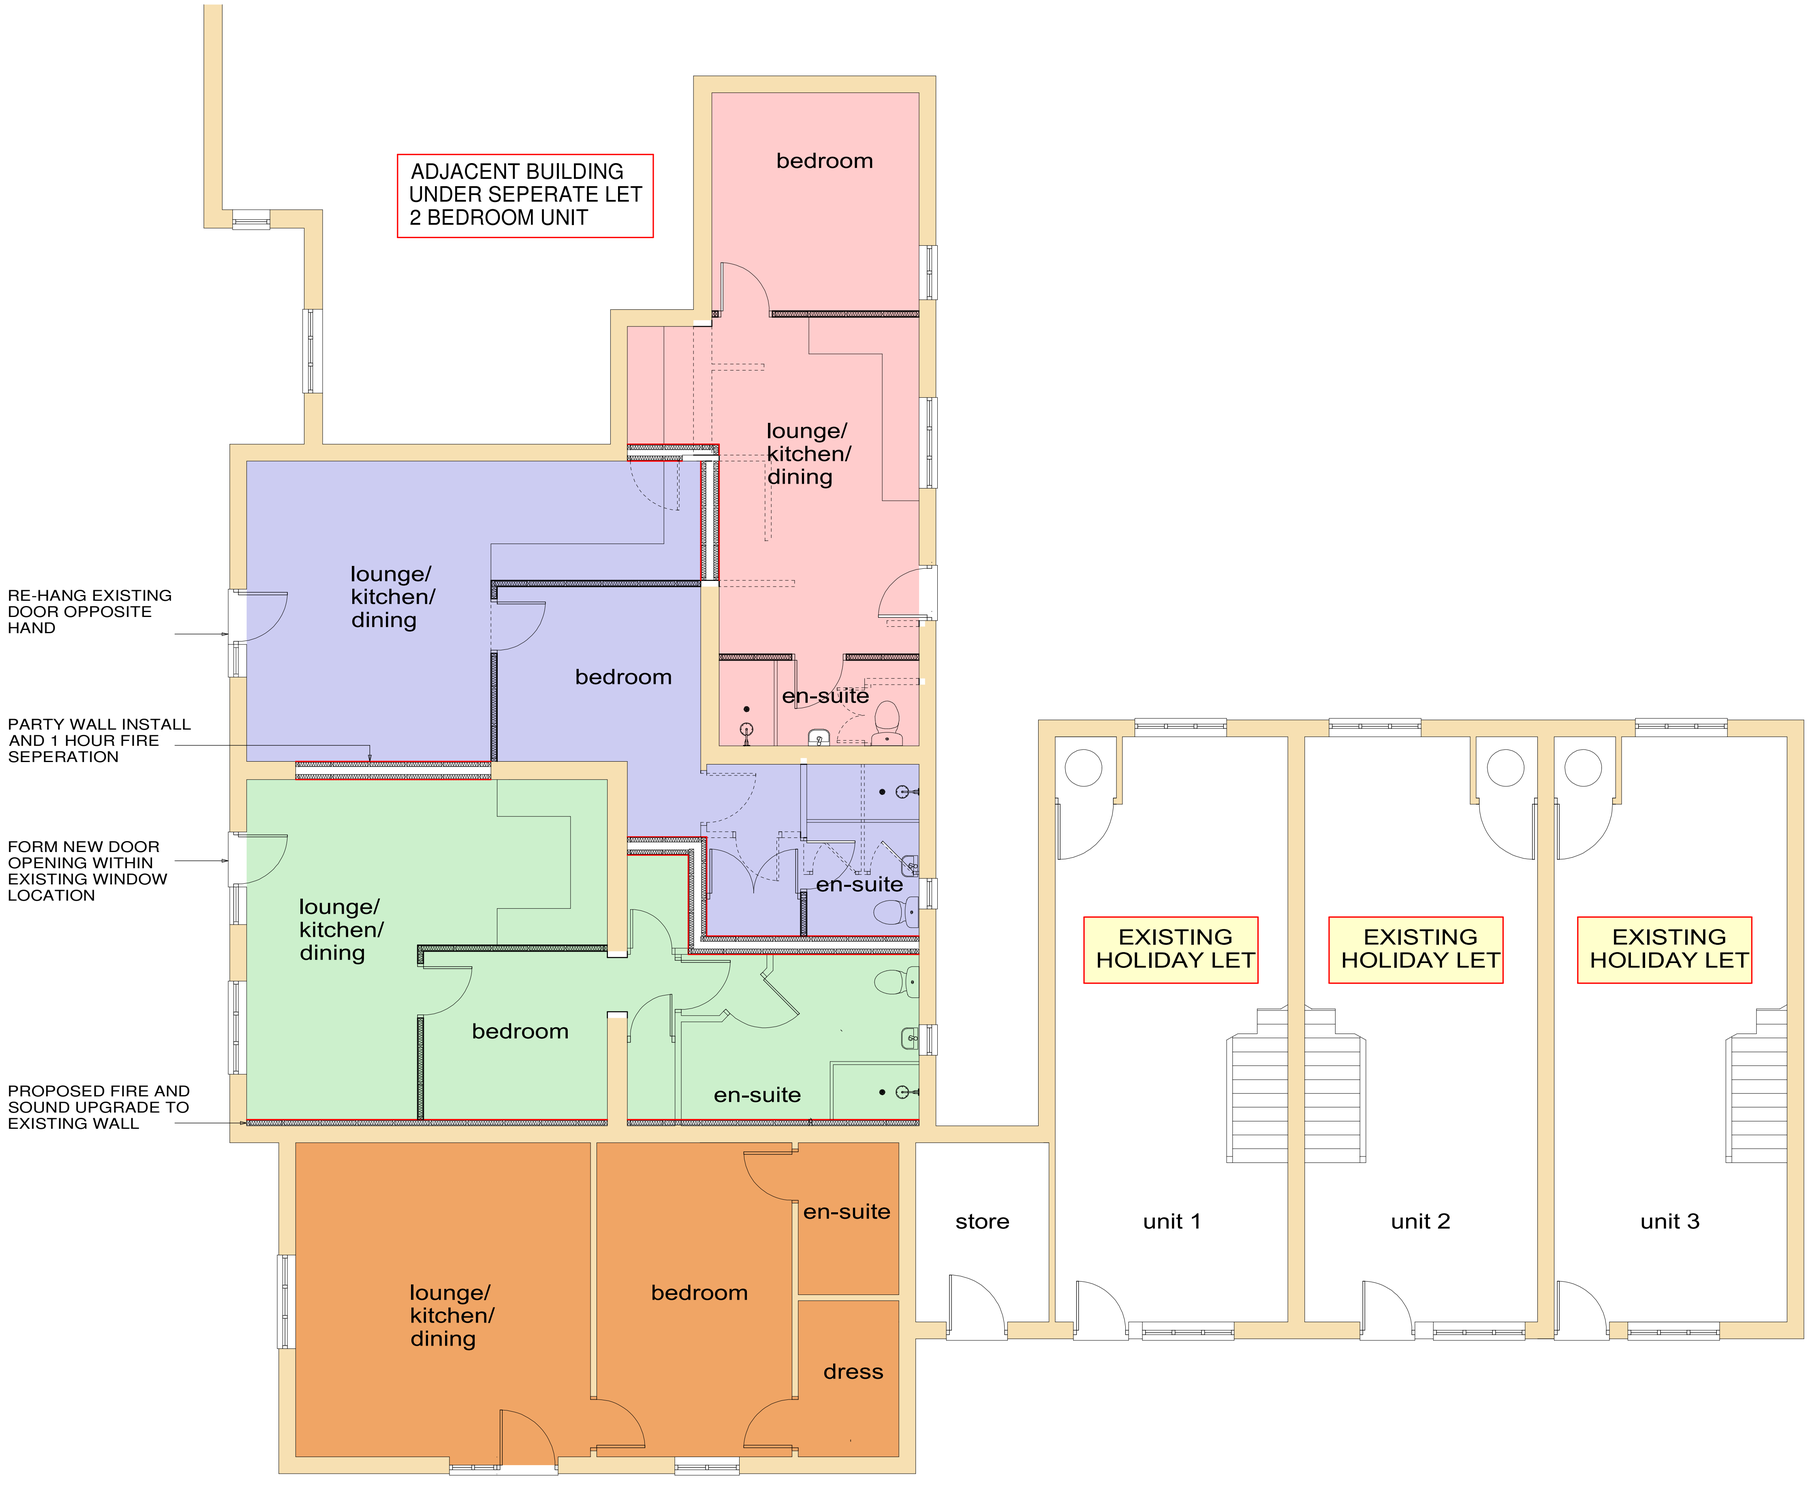


GROUND FLOOR PLAN

Halls 1845

NOTES
Any discrepancies found should be immediately communicated to the designer for further consideration.
Any boundaries shown on the drawing are indicative only and should not be used to signify ownership.

DO NOT SCALE FROM THIS DRAWING.

@ COPYRIGHT HALL'S HOLDINGS LTD 2024

FLOOR AREA = 48.572m2

FLOOR AREA = 39.717m2

FLOOR AREA 47.637m2

FLOOR AREA 51.51m2

REV A : EXISTING 3 HOLIDAY LETS CONFIRMED TOGETHER WITH BED UNITS FOR ADJACENT DWELLING TO THE FORMER PUBLIC HOUSE

Rev.	Comments	Drawn	Date

Agent
Halls Holdings Ltd
Halls Holdings House
Bowman Way
Battlefield
Shrewsbury
SY4 3DR
Tel: 01743 450700
Fax: 01743 443759
web: www.hallsgb.com

Project
PROPOSED CONVERSION TO HOLIDAY LETS

Site Address
TROTTING MARE PUBLIC HOUSE LL13 0LE

Client
MR.G.MILLINGTON

Contact
LYNDESEY FISHER
lyndsey.fisher@hallsgb.com

Title
GROUND FLOOR PLAN AS PROPOSED

Drawn by
GEORGE NUTTER
georgen@hallsgb.com

Status
PLANNING

Scale	Date
1:50@A1	**06.07.2026**

Dwg. No.	Rev.
12679B - 04	**A**

0m 2.5m