
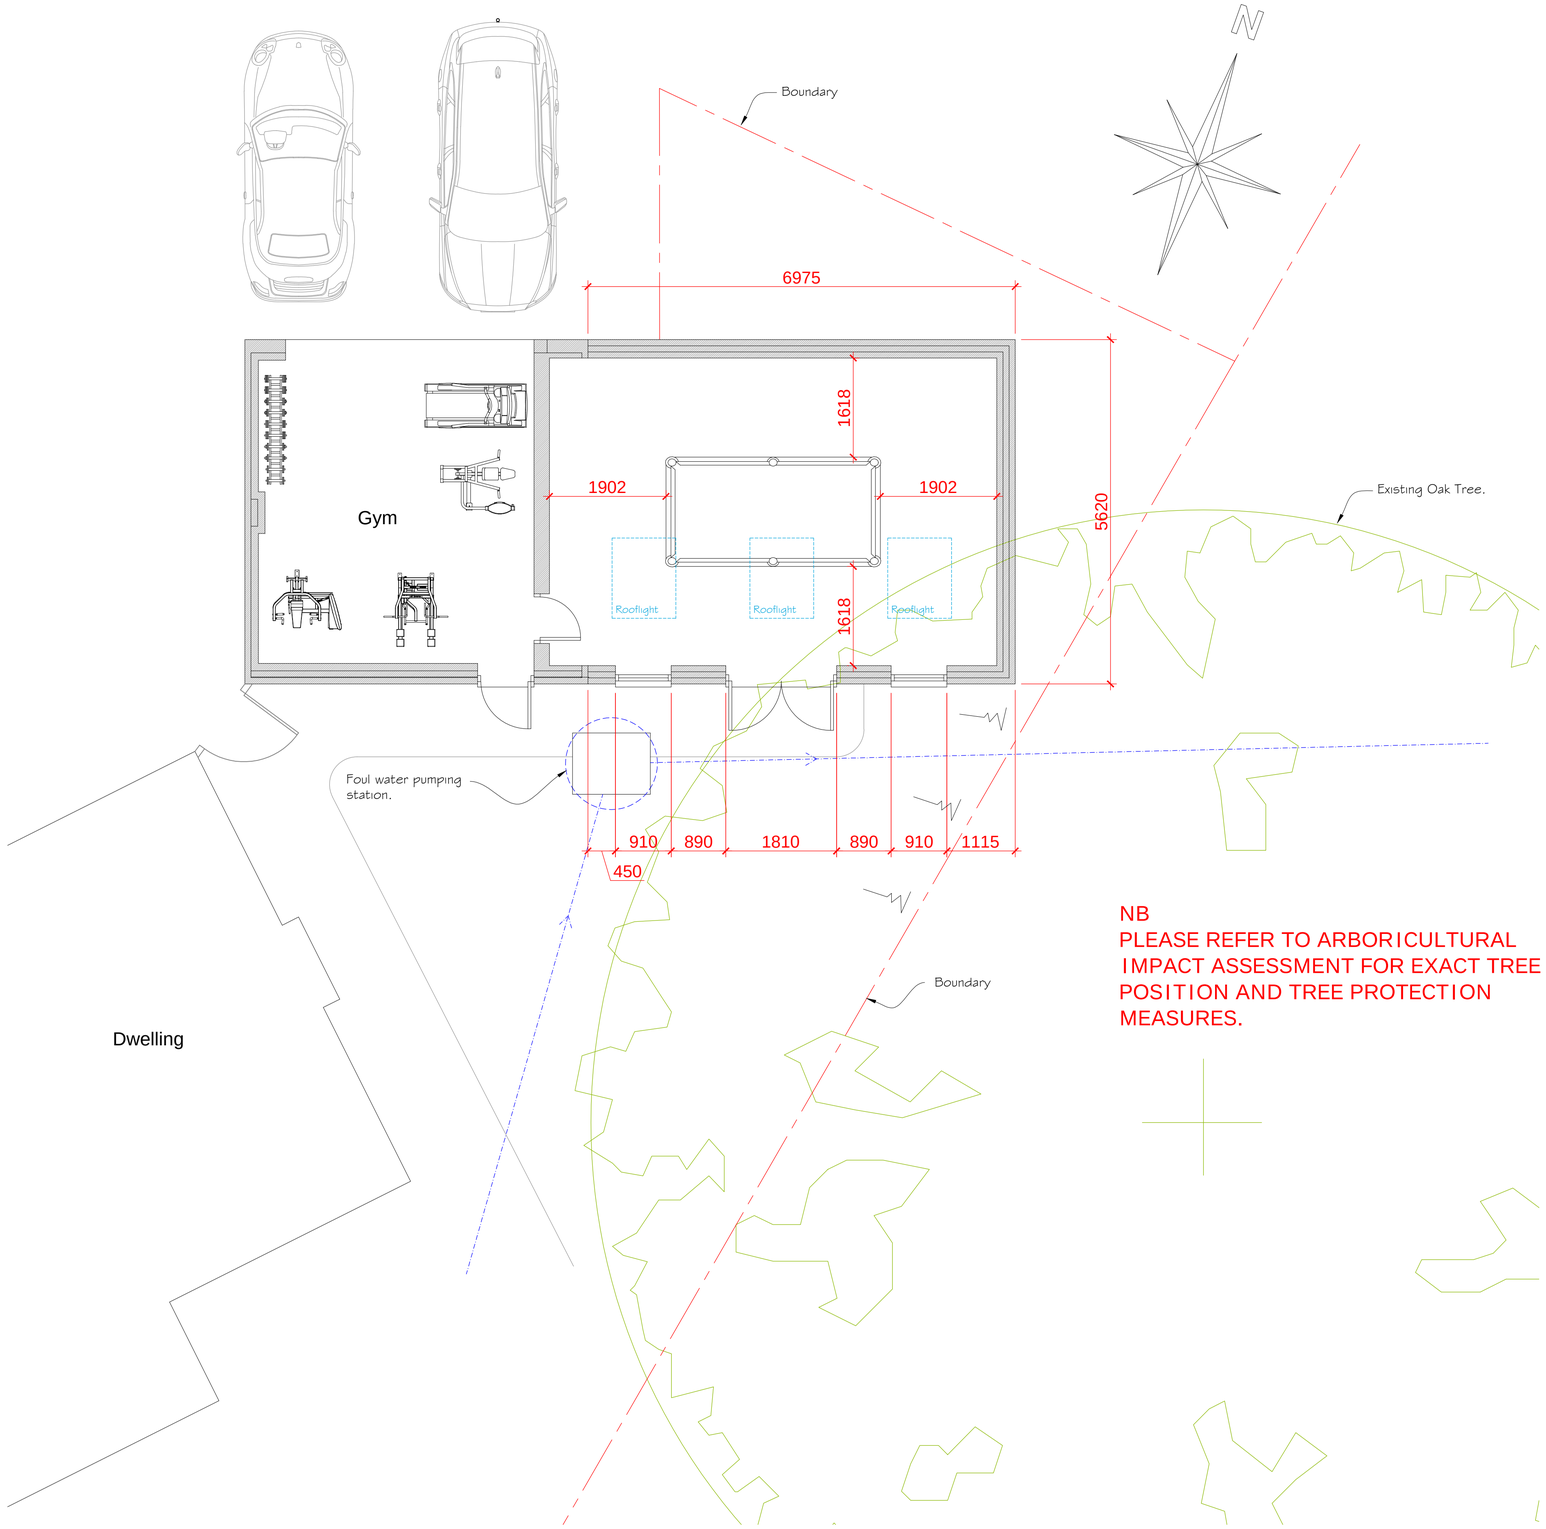



NB
PLEASE REFER TO ARBORICULTURAL IMPACT ASSESSMENT FOR EXACT TREE POSITION AND TREE PROTECTION MEASURES.

## Proposed Floor Plan
Scale 1:50

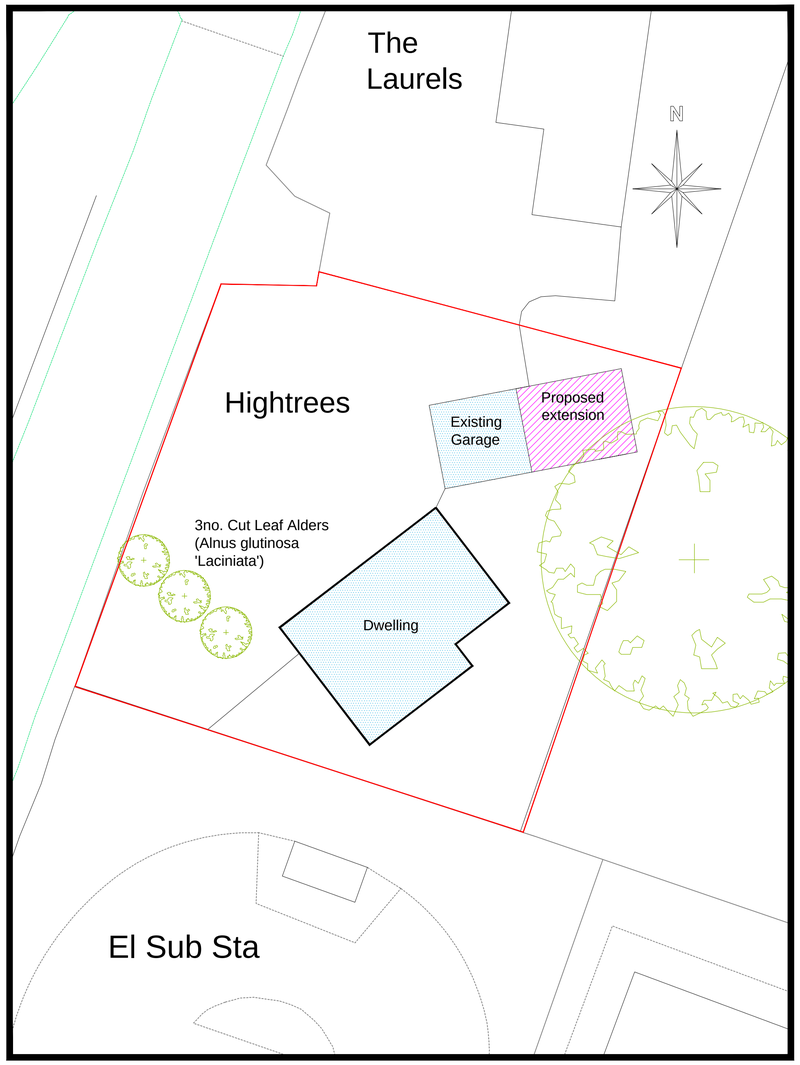


## Proposed Site Plan
Scale 1:200

CULLIS
ARCHITECTURAL DESIGN
25 Sunningdale Close
Wrexham
LL13 9QU
M 07791 480768
E cullisead@gmail.com

LABC

Client: Mr & Mrs Jones.

Drawing Title: Proposed Floor Plan & Site Plan.

Job Title: Garage Extension to Hightrees, 111 Erddig Road, Wrexham.

| Date: | Scale: | Rev: | Drg No: |
|---|---|---|---|
| July 2026 | 1:50 at A1 | 'A' | PD/04 |