

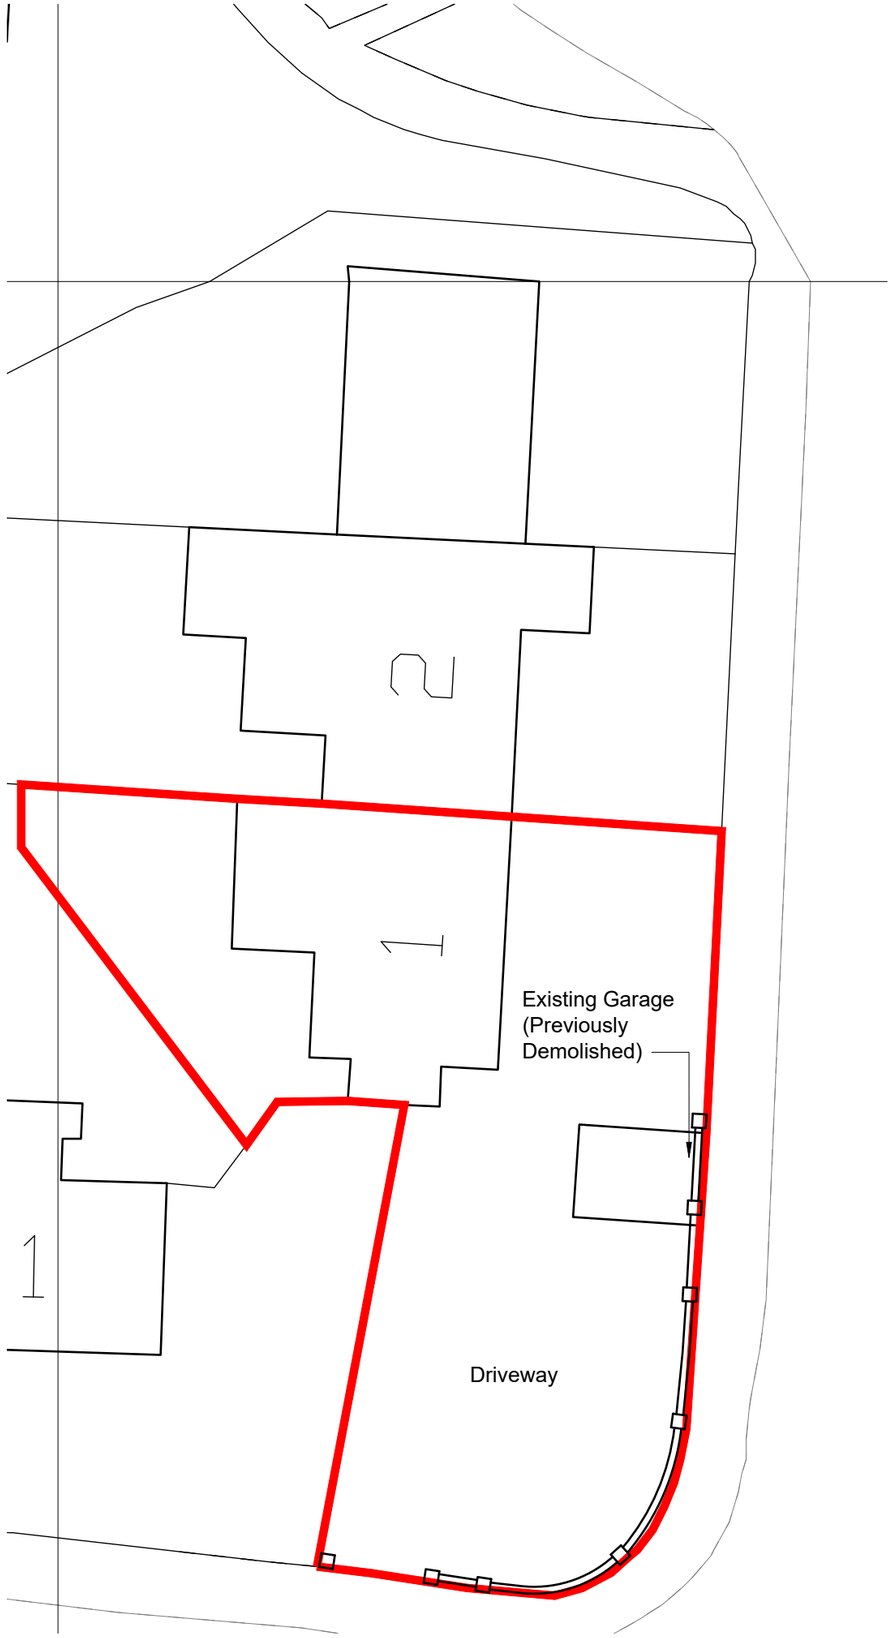


Existing Site plan 1:200

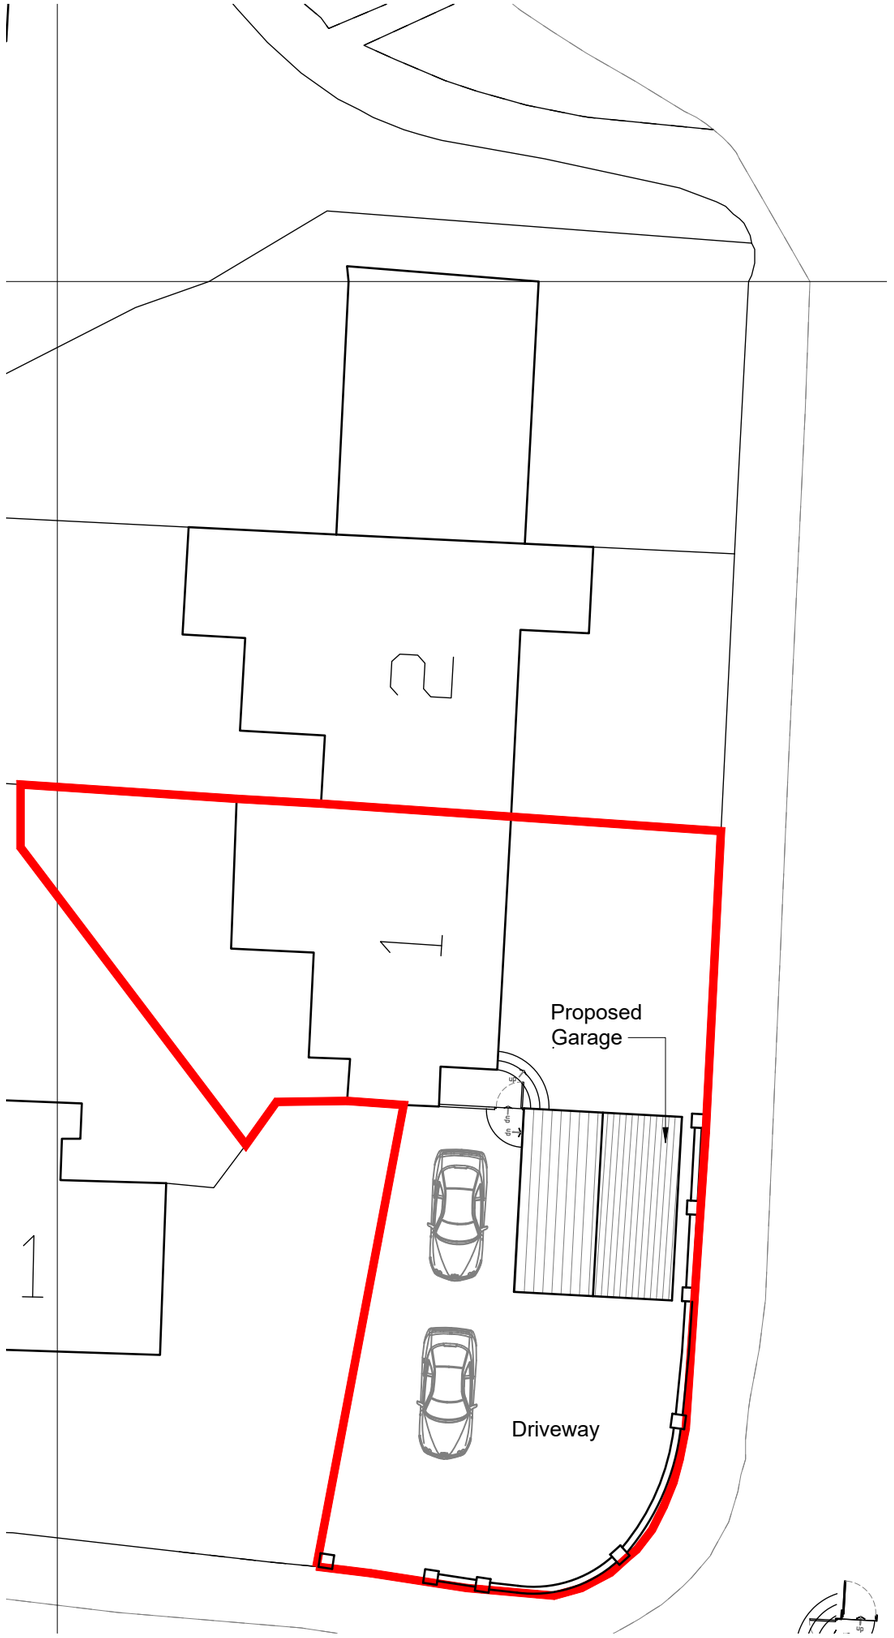

Proposed Site plan 1:200

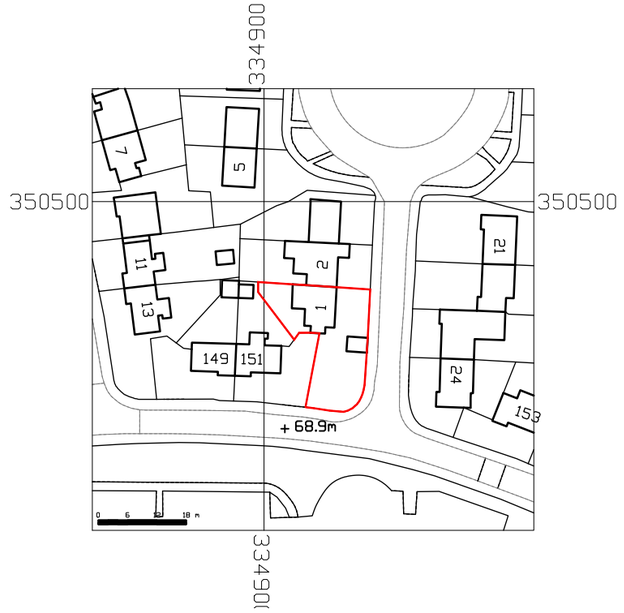

Site location plan 1:1250

1:1250 10m 20m 30m 40m 50m 60m 70m 80m 90m 100m

©Crown Copyright and database rights 2026 OS 100047474

1:200 1m 2m 4m 6m 8m 10m 12m 14m 16m 18m 20m

N

HDS ARCHITECTURAL SERVICES
HDS Architectural Services, The Foundry,
15 Yorke Street, Wrexham
LL13 8LW
Tel (01978) 345250
www.hdsarchitectural.co.uk

Project;
1 Rosewood Avenue, Wrexham, LL13 9HE

Title;	**Scale (A3);**
03-As Existing and Proposed Site Plans	1:200/1250
Dwg No;	**Date;**
RA/PD/03	21.10.26

Revision;