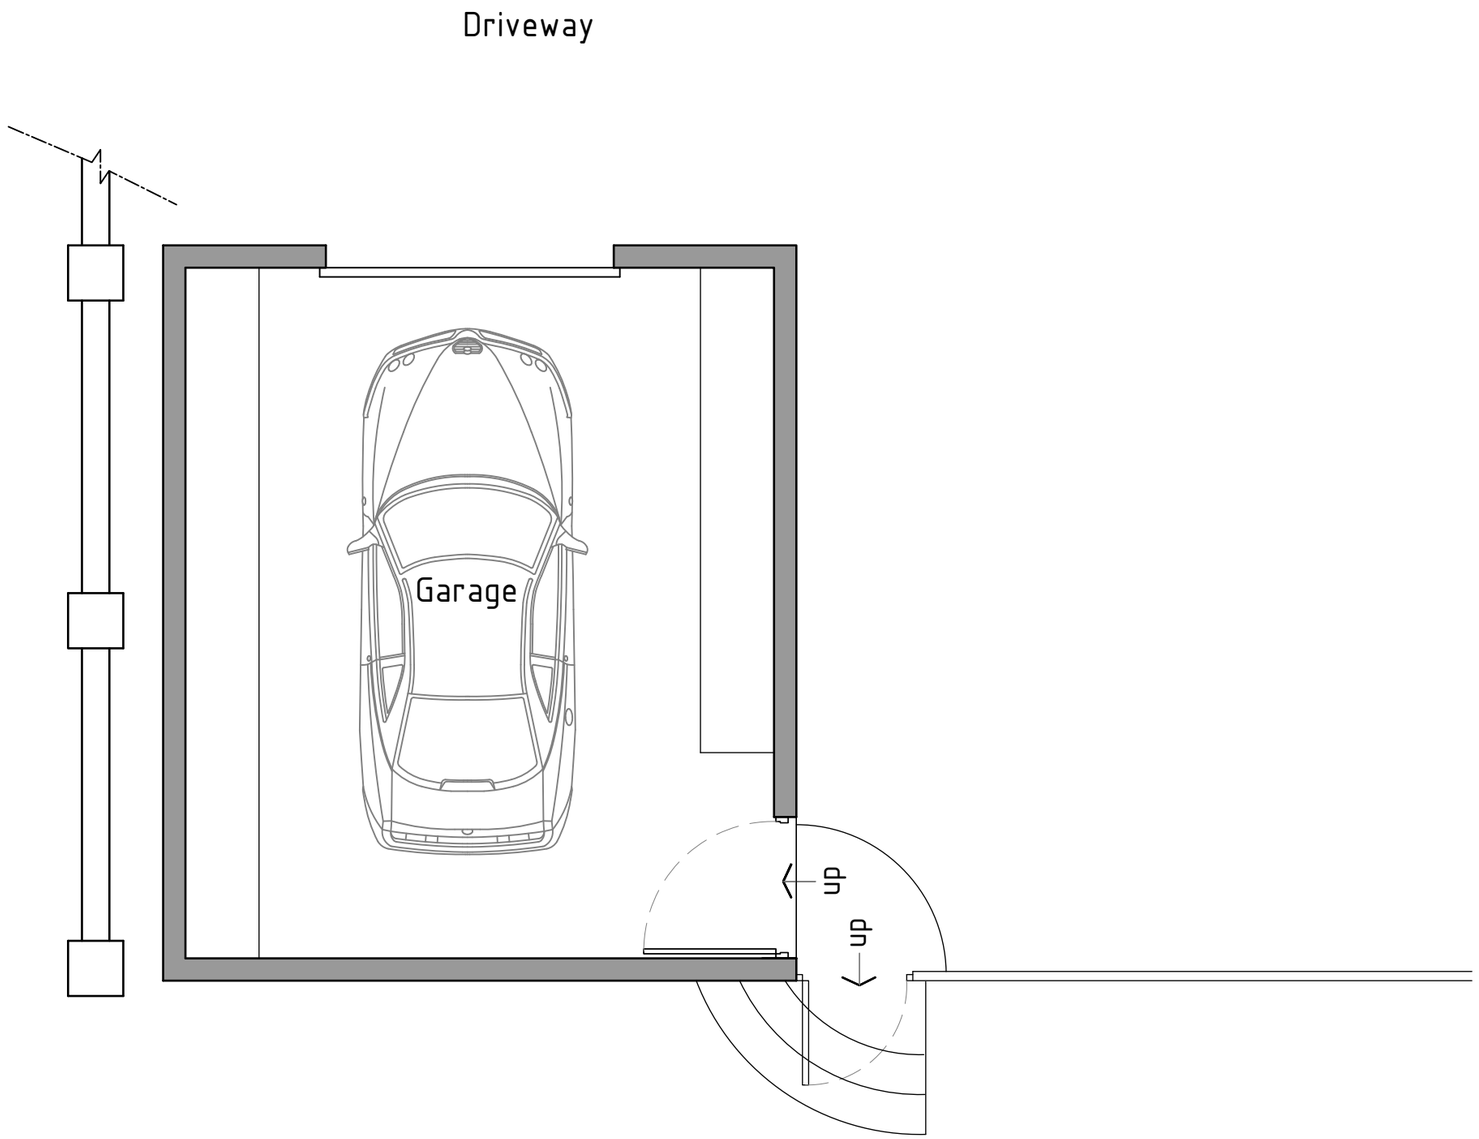


As Proposed

Floor Plan 1:50

HDS ARCHITECTURAL SERVICES	**Project;** 1 Rosewood Avenue, Wrexham, LL13 9HE		**Dwg No;** RA/PD/01	**Date;** 21.10.26
HDS Architectural Services, The Foundry, 15 Yorke Street, Wrexham LL13 8LW Tel (01978) 345250 www.hdsarchitectural.co.uk	**Title;** 01-Floor Plan	**Scale (A3);** 1:50	**Revision;**	