DRAWING TO BE READ IN CONJUNCTION WITH ALL ISSUED DRAWINGS/SCHEDULES.

KEY:

- TO BE RETAINED AND REFURBISHED.
- TO BE RETAINED AND REFURBISHED (WITH INTERNAL SECONDARY GLAZING)
- TO BE REPLACED, TO MATCH EXISTING (WITH DOUBLE GLAZING)
- MODERN WINDOW TO BE REPLACED WITH TRADITIONAL (DOUBLE GLAZED). (EXISTING PVC WINDOWS)
- NO PROPOSED WORKS
- DOORS (APPLICABLE TO DG-01 & 02). REPLACE LIKE FOR LIKE


EXISTING WEST ELEVATION - E.

0 0.5 1 1.5 2 2.5 3




EXISTING NORTH ELEVATION - D.

0 0.5 1 1.5 2 2.5 3

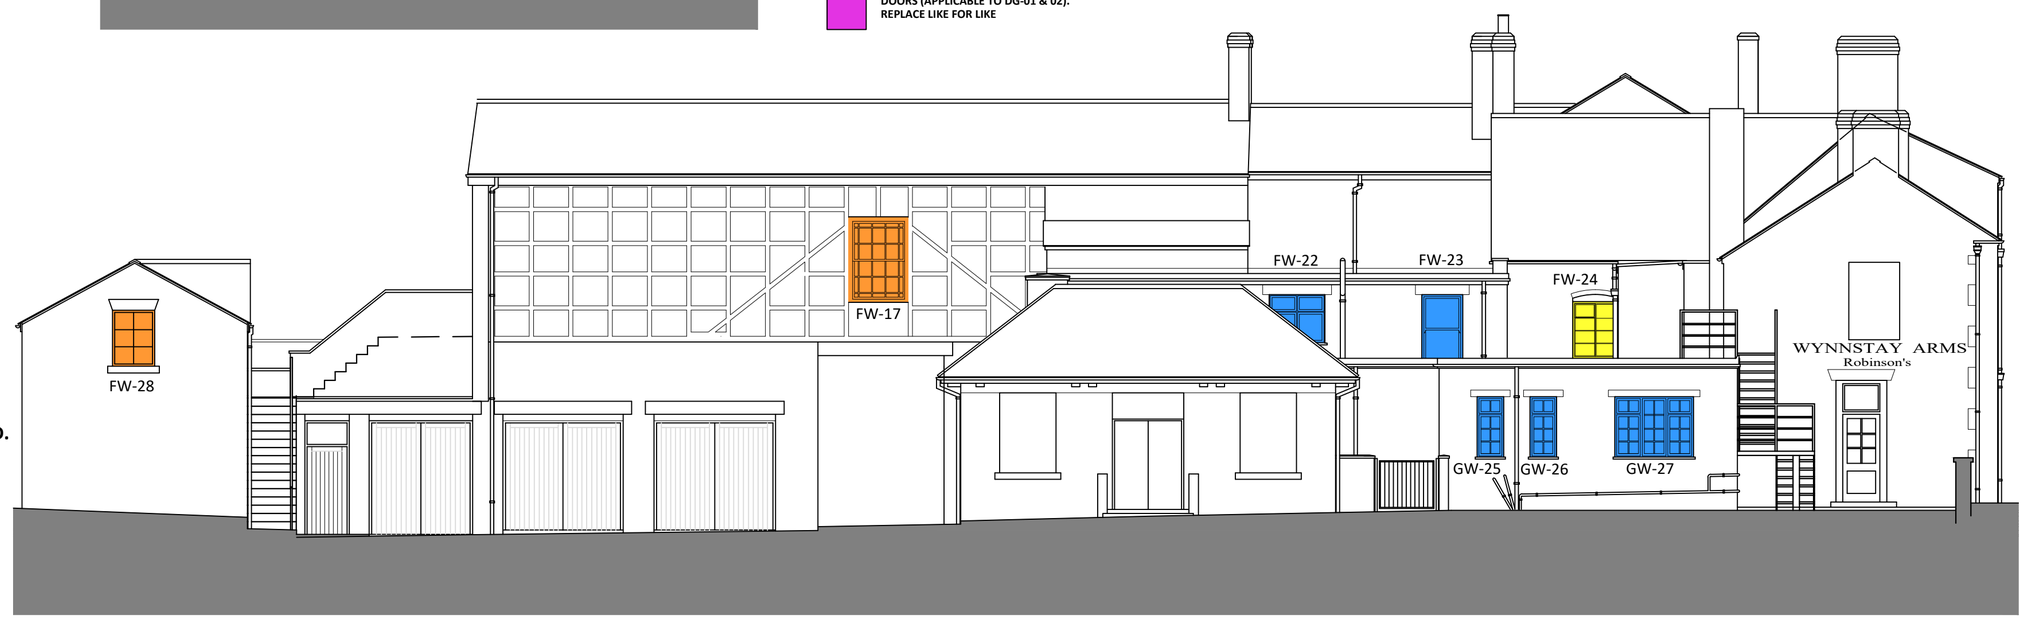


EAST ELEVATION / SECTION - C2.

0 0.5 1 1.5 2 2.5 3

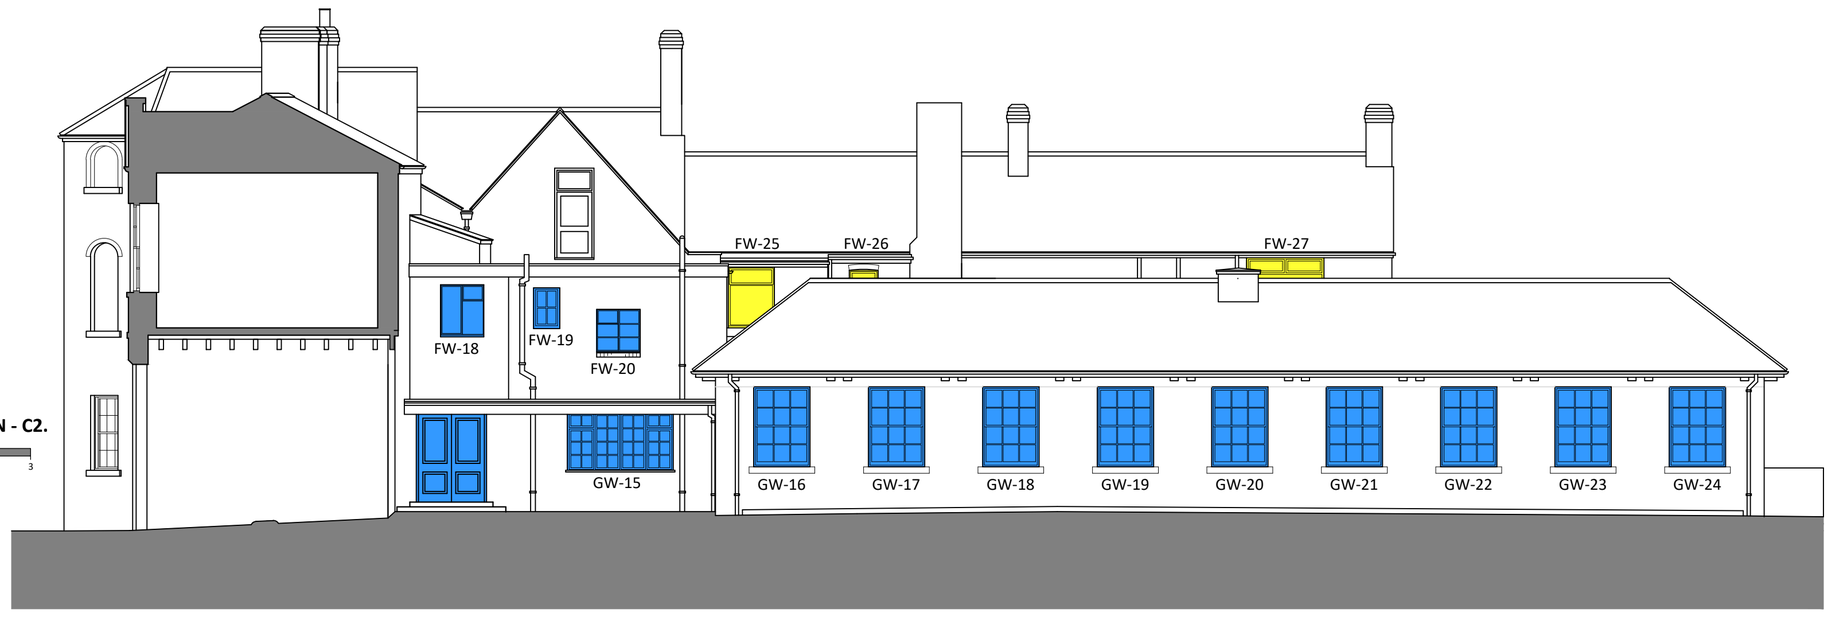

EXISTING EAST ELEVATION - C1.

0 0.5 1 1.5 2 2.5 3

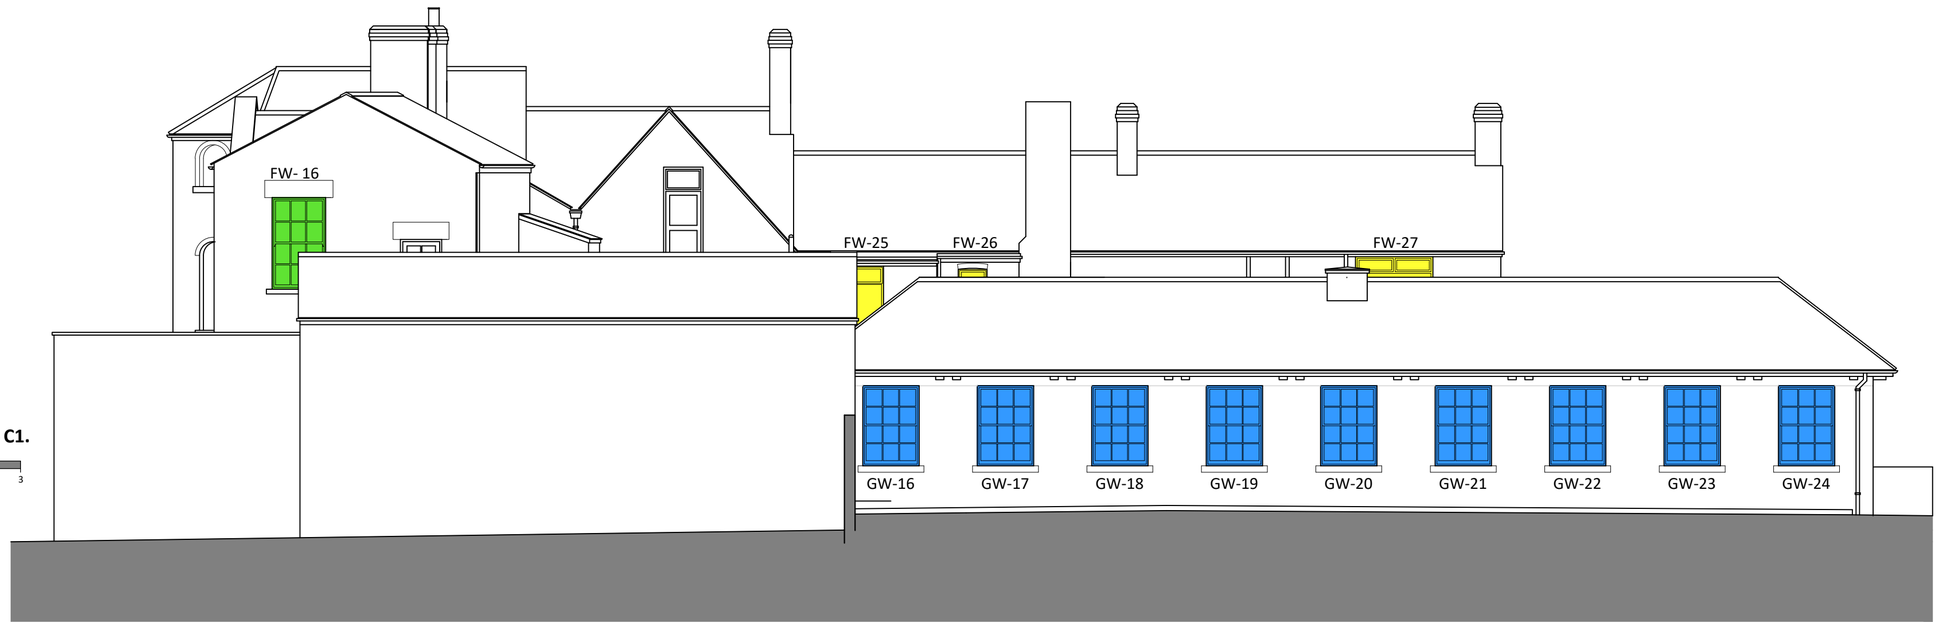


EXISTING SOUTH ELEVATION - B PARK STREET.

0 0.5 1 1.5 2 2.5 3



EXISTING WEST ELEVATION - A HIGH STREET (B5605).

0 0.5 1 1.5 2 2.5 3

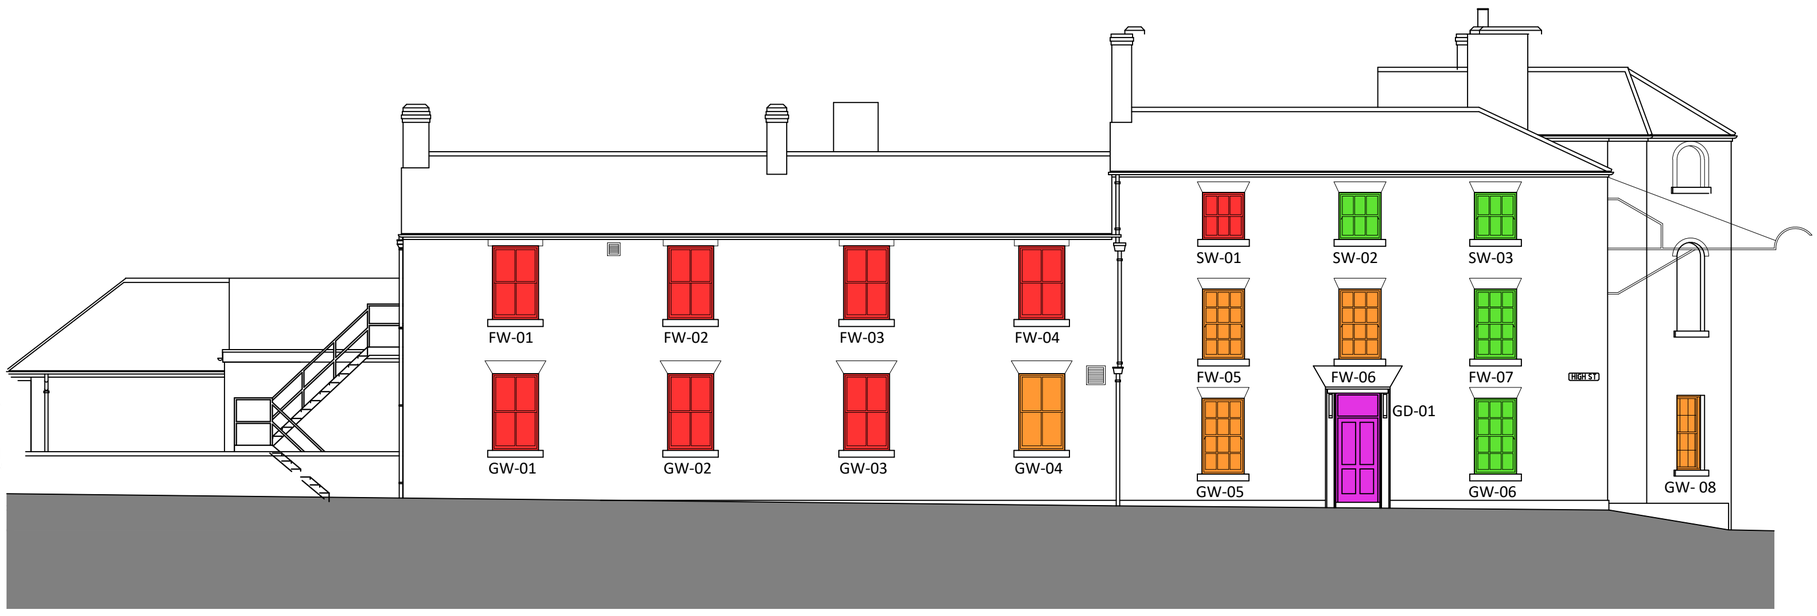

REV	DATE ISSUE	NOTES	
P1	18.09.2026	ISSUE FOR PLANNING	ICR

© FREDERIC ROBINSON LTD
DO NOT SCALE THIS DRAWING.
ALL DIMENSIONS TO BE CHECKED AND VERIFIED ON SITE.
THIS DRAWING IS TO BE READ IN CONJUNCTION WITH ALL OTHER RELEVANT DRAWINGS AND SPECIFICATIONS.
ANY DISCREPANCIES IN THE DRAWINGS ARE TO BE REPORTED IMMEDIATELY TO THE PROPERTY DEPARTMENT AT FREDERIC ROBINSON LIMITED.
THIS DRAWING IS NOT TO BE USED FOR CONSTRUCTION OR SALES PURPOSES UNLESS EXPRESSLY MARKED AS SUCH.

IMPORTANT NOTE REGARDING ASBESTOS
THIS BUILDING MAY CONTAIN ASBESTOS. A COPY OF THE INTRUSIVE ASBESTOS SURVEY FOR THIS BUILDING HAS BEEN MADE AVAILABLE TO ALL CONTRACTORS. SHOULD COPIES BE REQUIRED PLEASE CONTACT THE PROPERTY DEPARTMENT USING THE DETAILS OPPOSITE.

FREDERIC ROBINSON LIMITED
PROPERTY DEPARTMENT
UNICORN BREWERY
STOCKPORT CHESHIRE
SK1 1JJ
Tel: +44 (0)161 480 6571
Fax: +44 (0)161 476 6011
Email: info@frederic-robinson.co.uk

PROJECT TITLE:	THE WYNNSTAY ARMS, RUABON.				
DRAWING TITLE:	EXISTING EXTERNAL ELEVATIONS				
ARCINV NO:	ARCINV227	DATE:	07/04/2026	SCALE:	1/100@A1
DRAWN BY:	ICR	DWG NO:	005	REVISION:	P1