

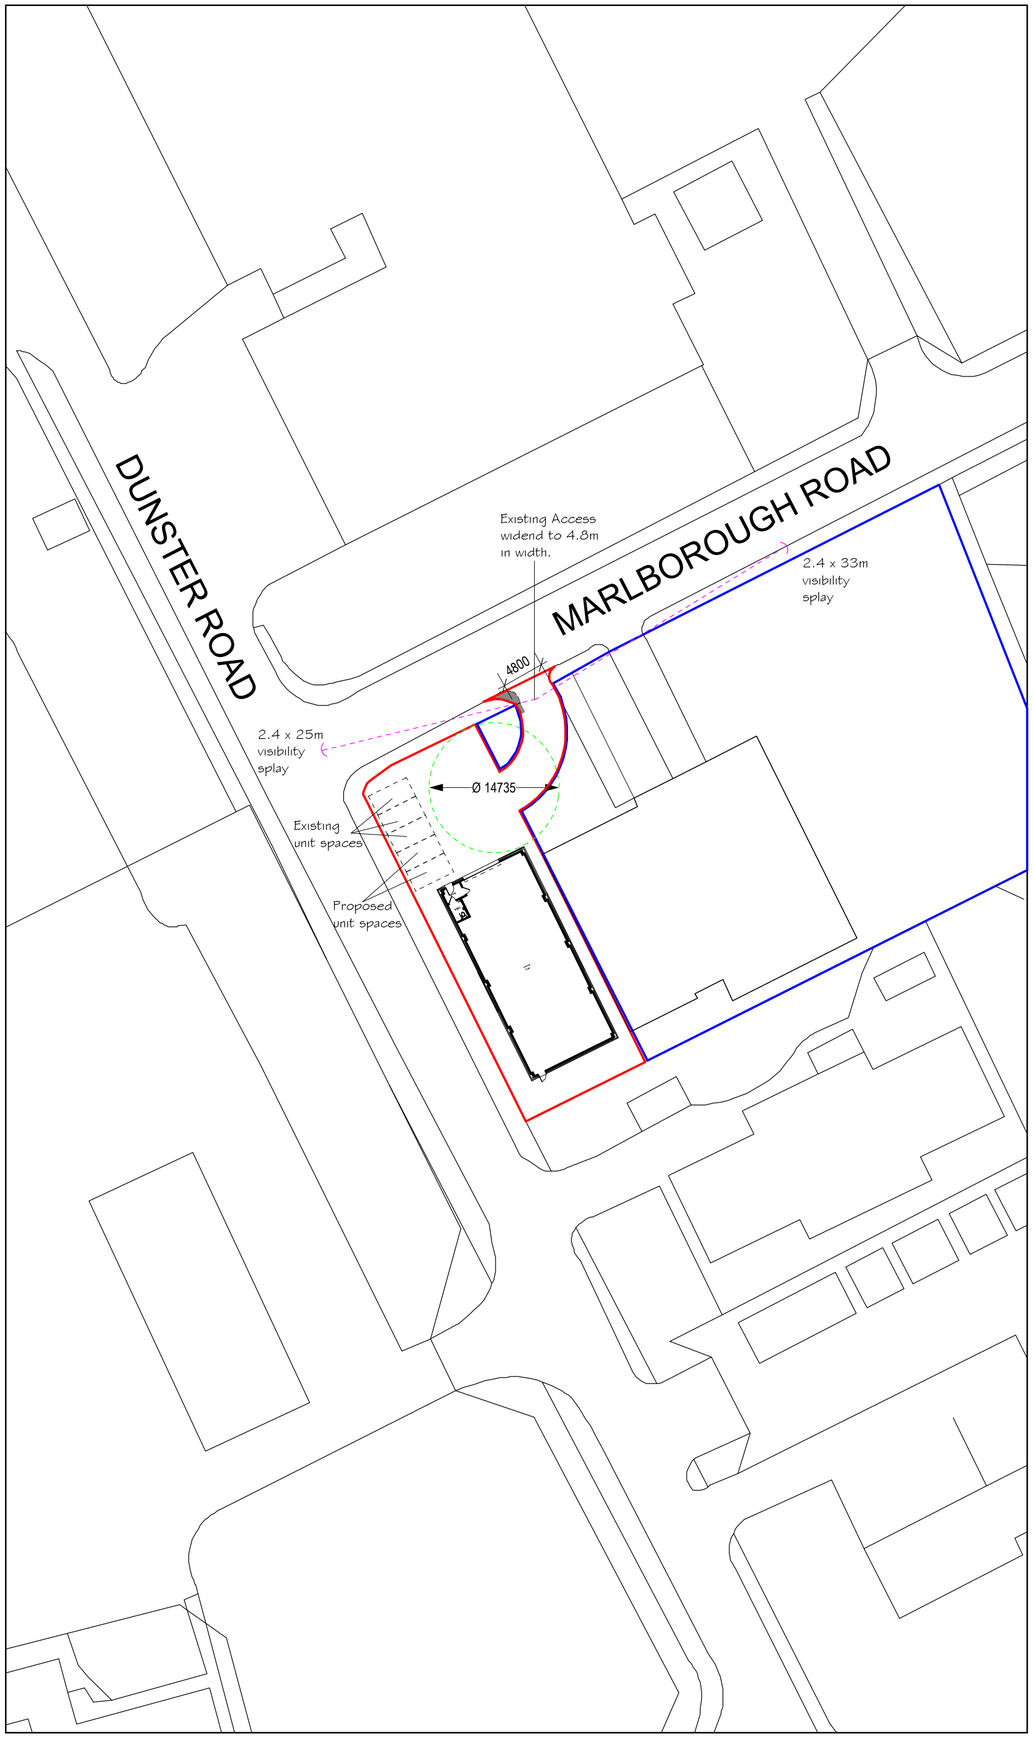


Site Plan 1:500

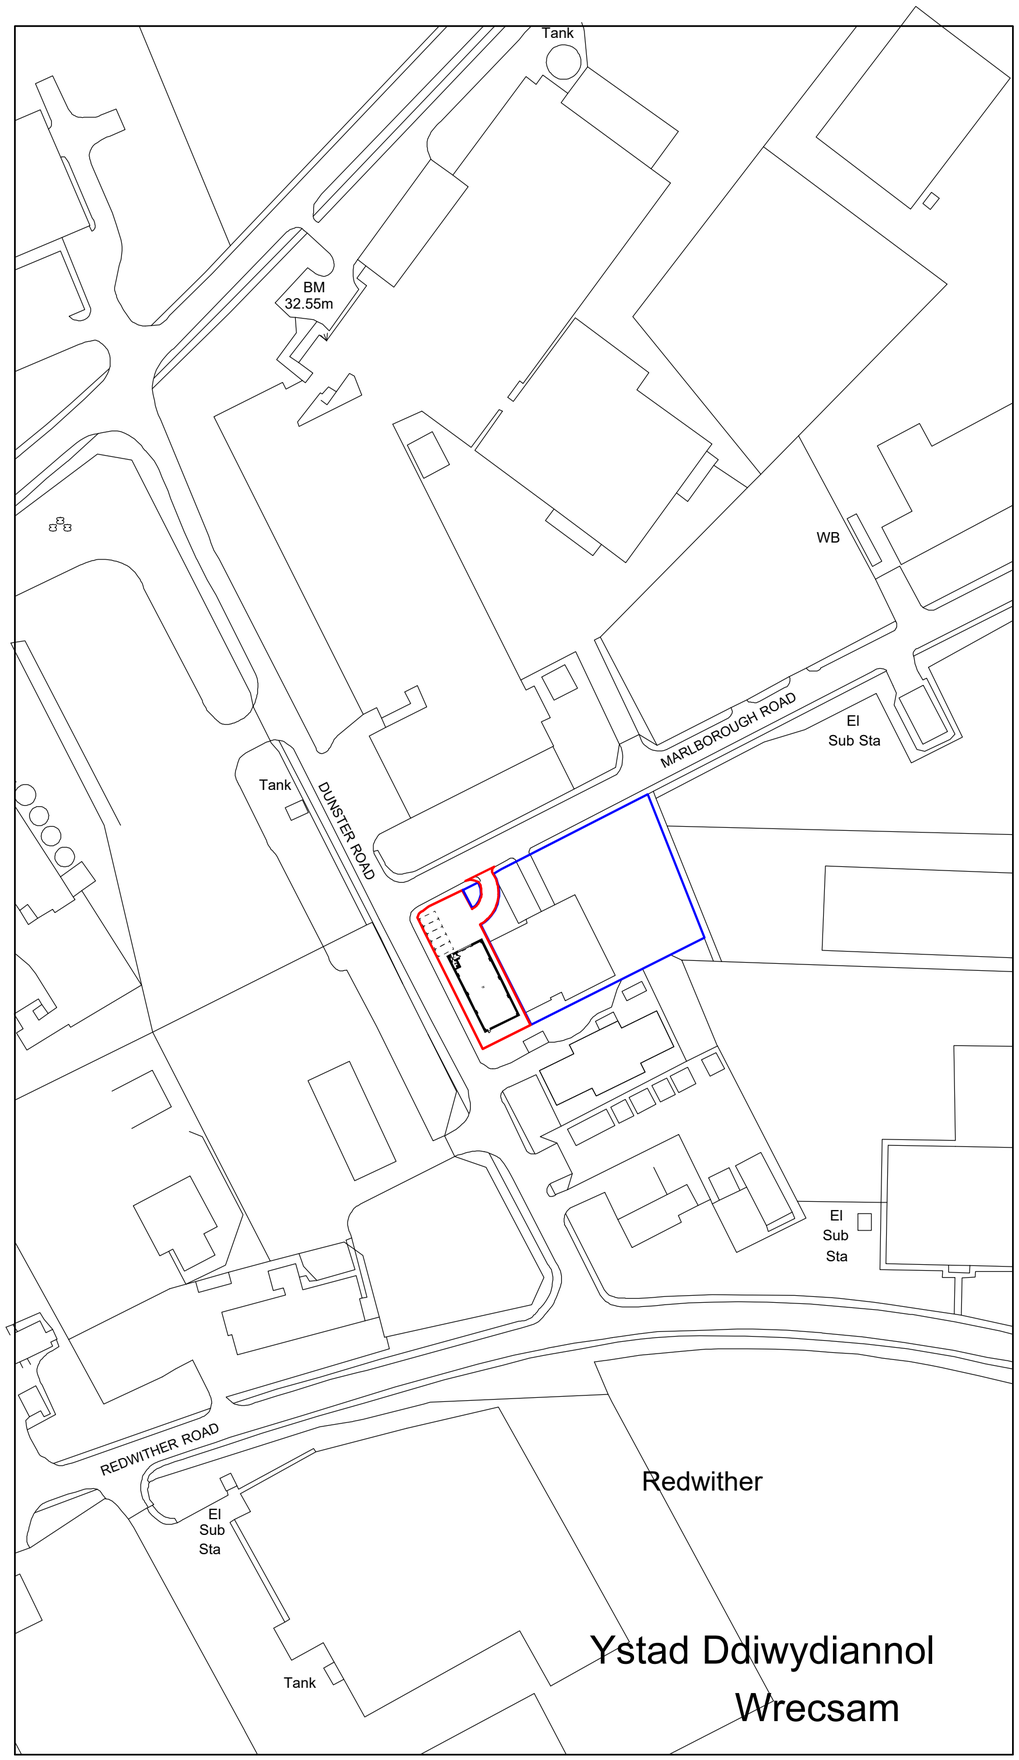

Location Plan 1:1250

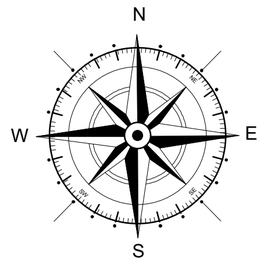

Key

- Surrounding Buildings
- Application Site
- Land owned by applicant

Rev	Date	Detail	Initial
C	09/26	Highways Amends	D.J.E.
B	08/26	Highways Amends	D.J.E.
A	06/26	Ownership boundary amended	D.J.E.

Project:
Proposed Ind Unit on Land at Marlborough Road, Wrexham Ind Est, Wrexham.

Title: Planning: Site & Location Plan

Scale: (A2) 1:500 & 1:1250

Drawn By: D.J.Edwards

Date: June 2026

Drawing No: P170/005

Sheet: 1 of 1

blueprint
architectural services
partner LABC
Office 3K4,
Redwither Business Tower,
Wrexham. LL13 9XT
Tel: 01978 356500
www.blueprintarchitectural.com
© copyright all rights reserved