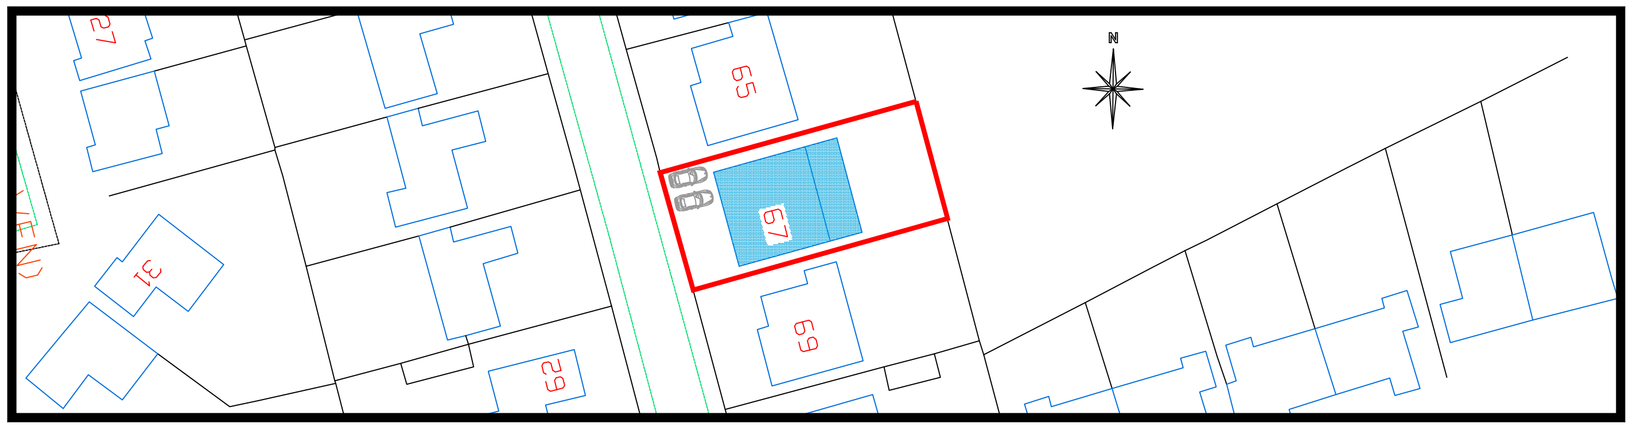
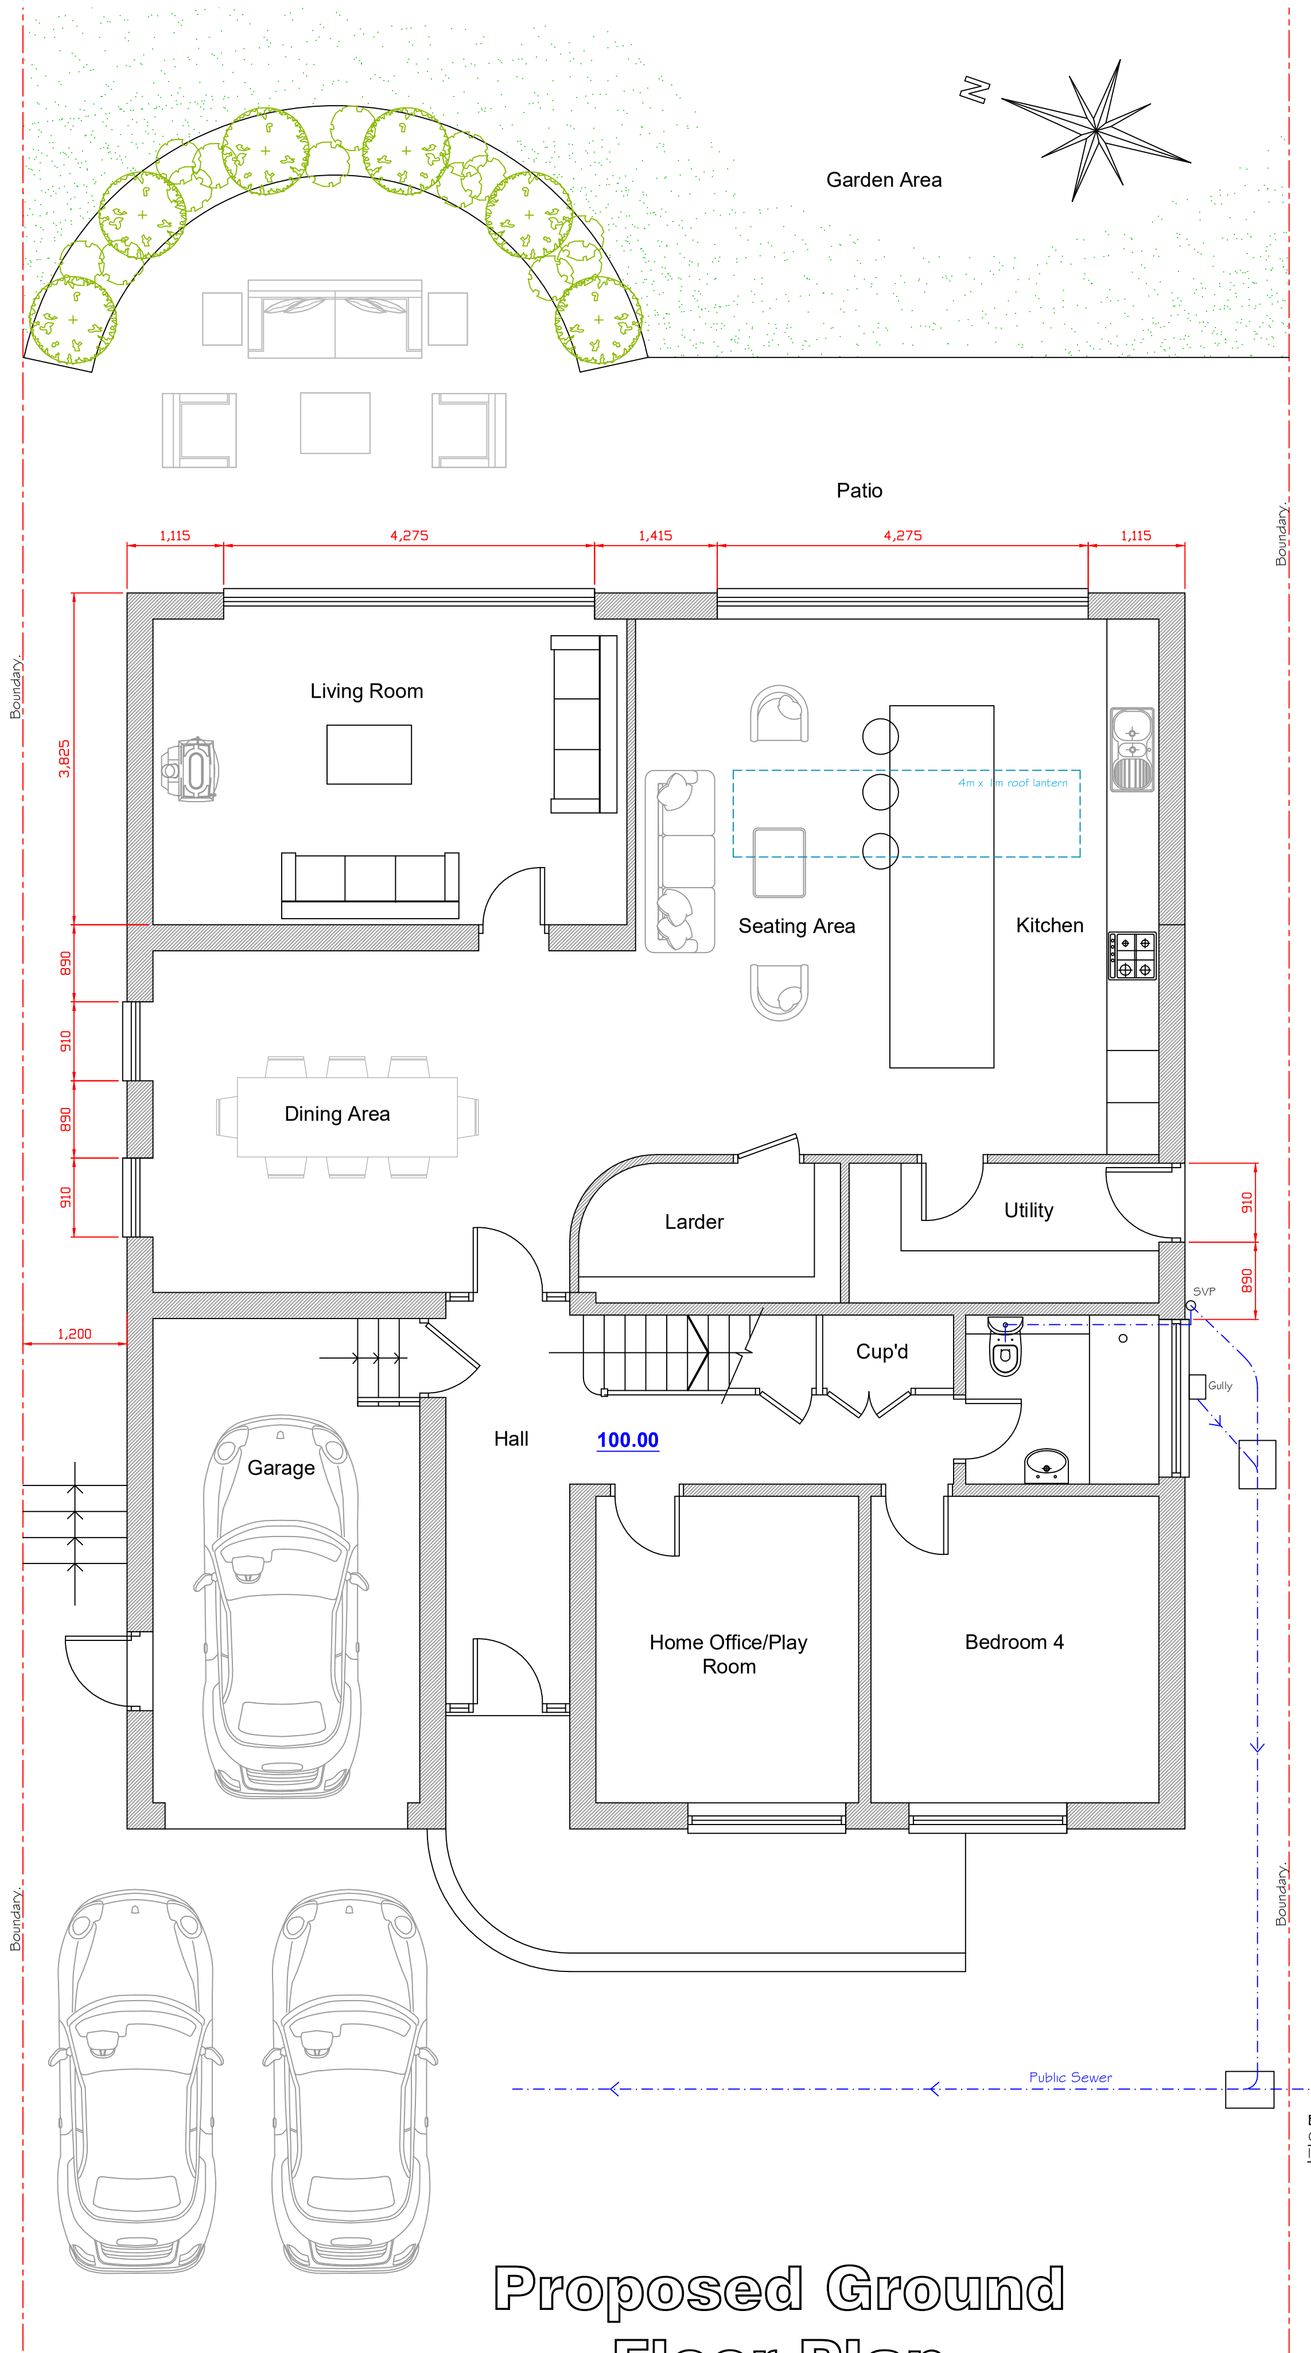


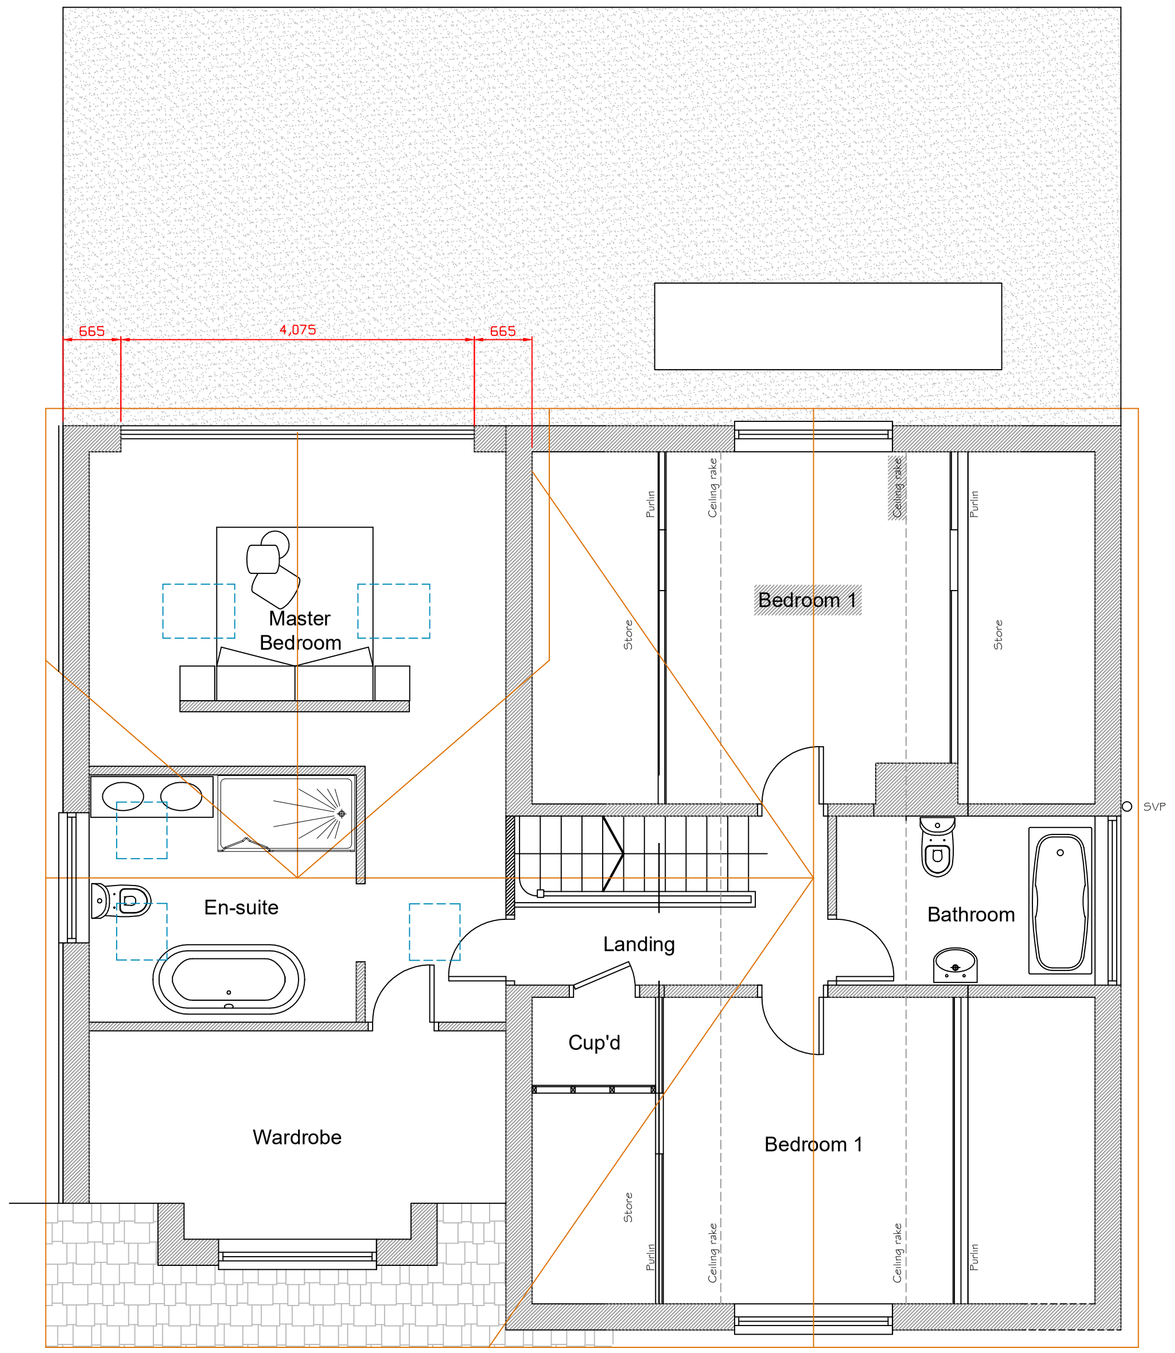

## Proposed Site Plan

Scale 1:500




# Proposed Ground Floor Plan

1:50




# Proposed First Floor Plan

1:50

CULLIS
ARCHITECTURAL DESIGN
25 Sunningdale Close
Wrexham
LL13 9QU
M 07791 480768
E ajones540@btinternet.com

LABC partner

Client: **Mr. & Mrs. Whittall.**

Drawing Title: **Proposed Floor Plans.**

Job Title: **Proposed Alterations to 67 Stancliffe Avenue, Wrexham.**

| Date: | Scale: | Rev: | Drg No: |
|---|---|---|---|
| Aug 2026 | 1:50 at A1 | | PD348/04 |