


Proposed Front Elevation

1:50




Proposed Side Elevation

1:50

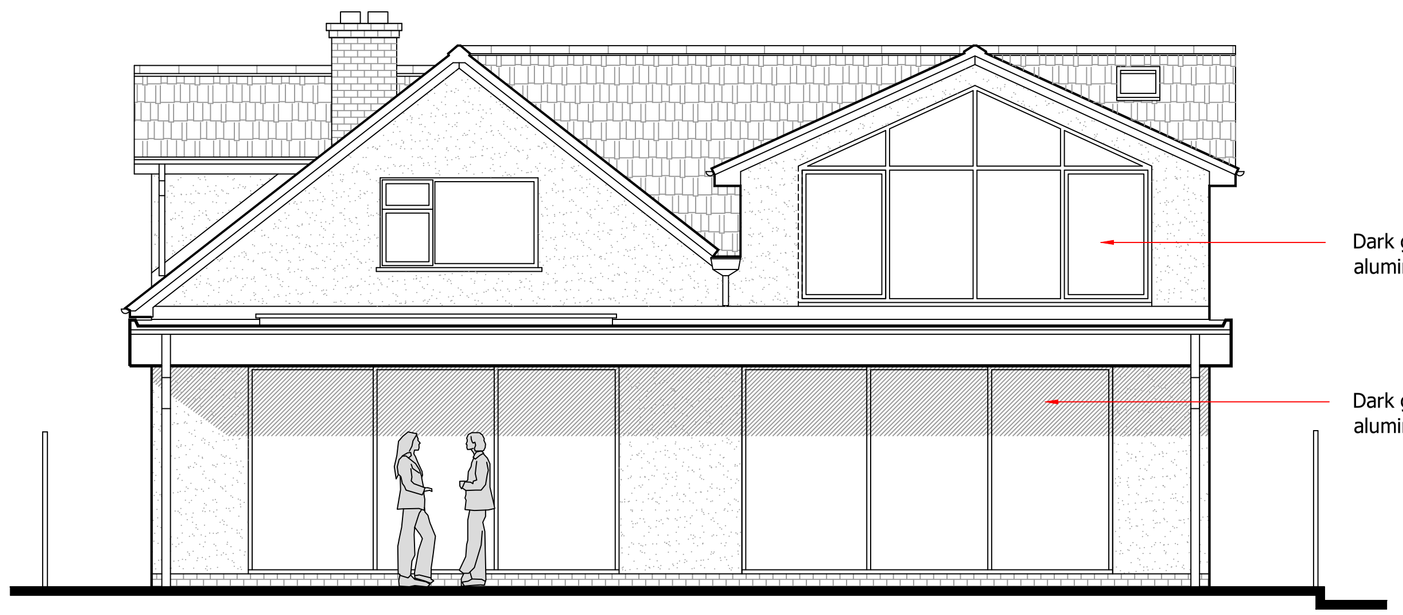

Proposed Rear Elevation

1:50

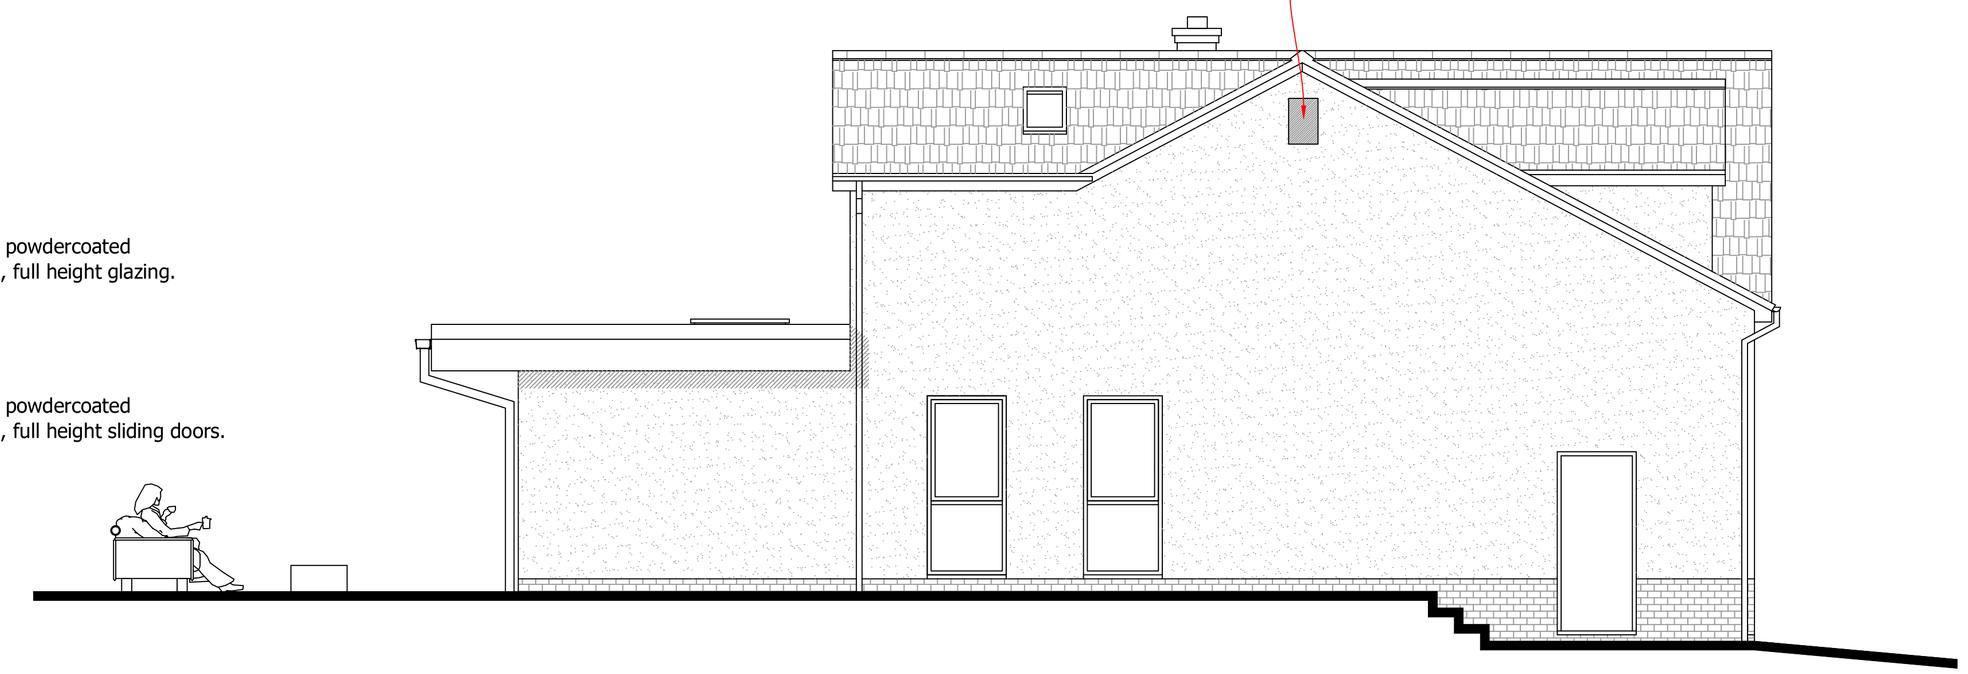

Proposed Side Elevation

1:50

CULLIS
ARCHITECTURAL DESIGN
25 Sunningdale Close
Wrexham
LL13 9QU
M 07791 480768
E ajones540@btinternet.com

LABC partner

Client: **Mr. & Mrs. Whittall.**

Drawing Title: **Proposed Elevations.**

Job Title: **Proposed Alterations to 67 Stancliffe Avenue, Wrexham.**

Date:	Scale:	Rev:	Drg No:
Aug 2026	1:50 at A1		PD348/05