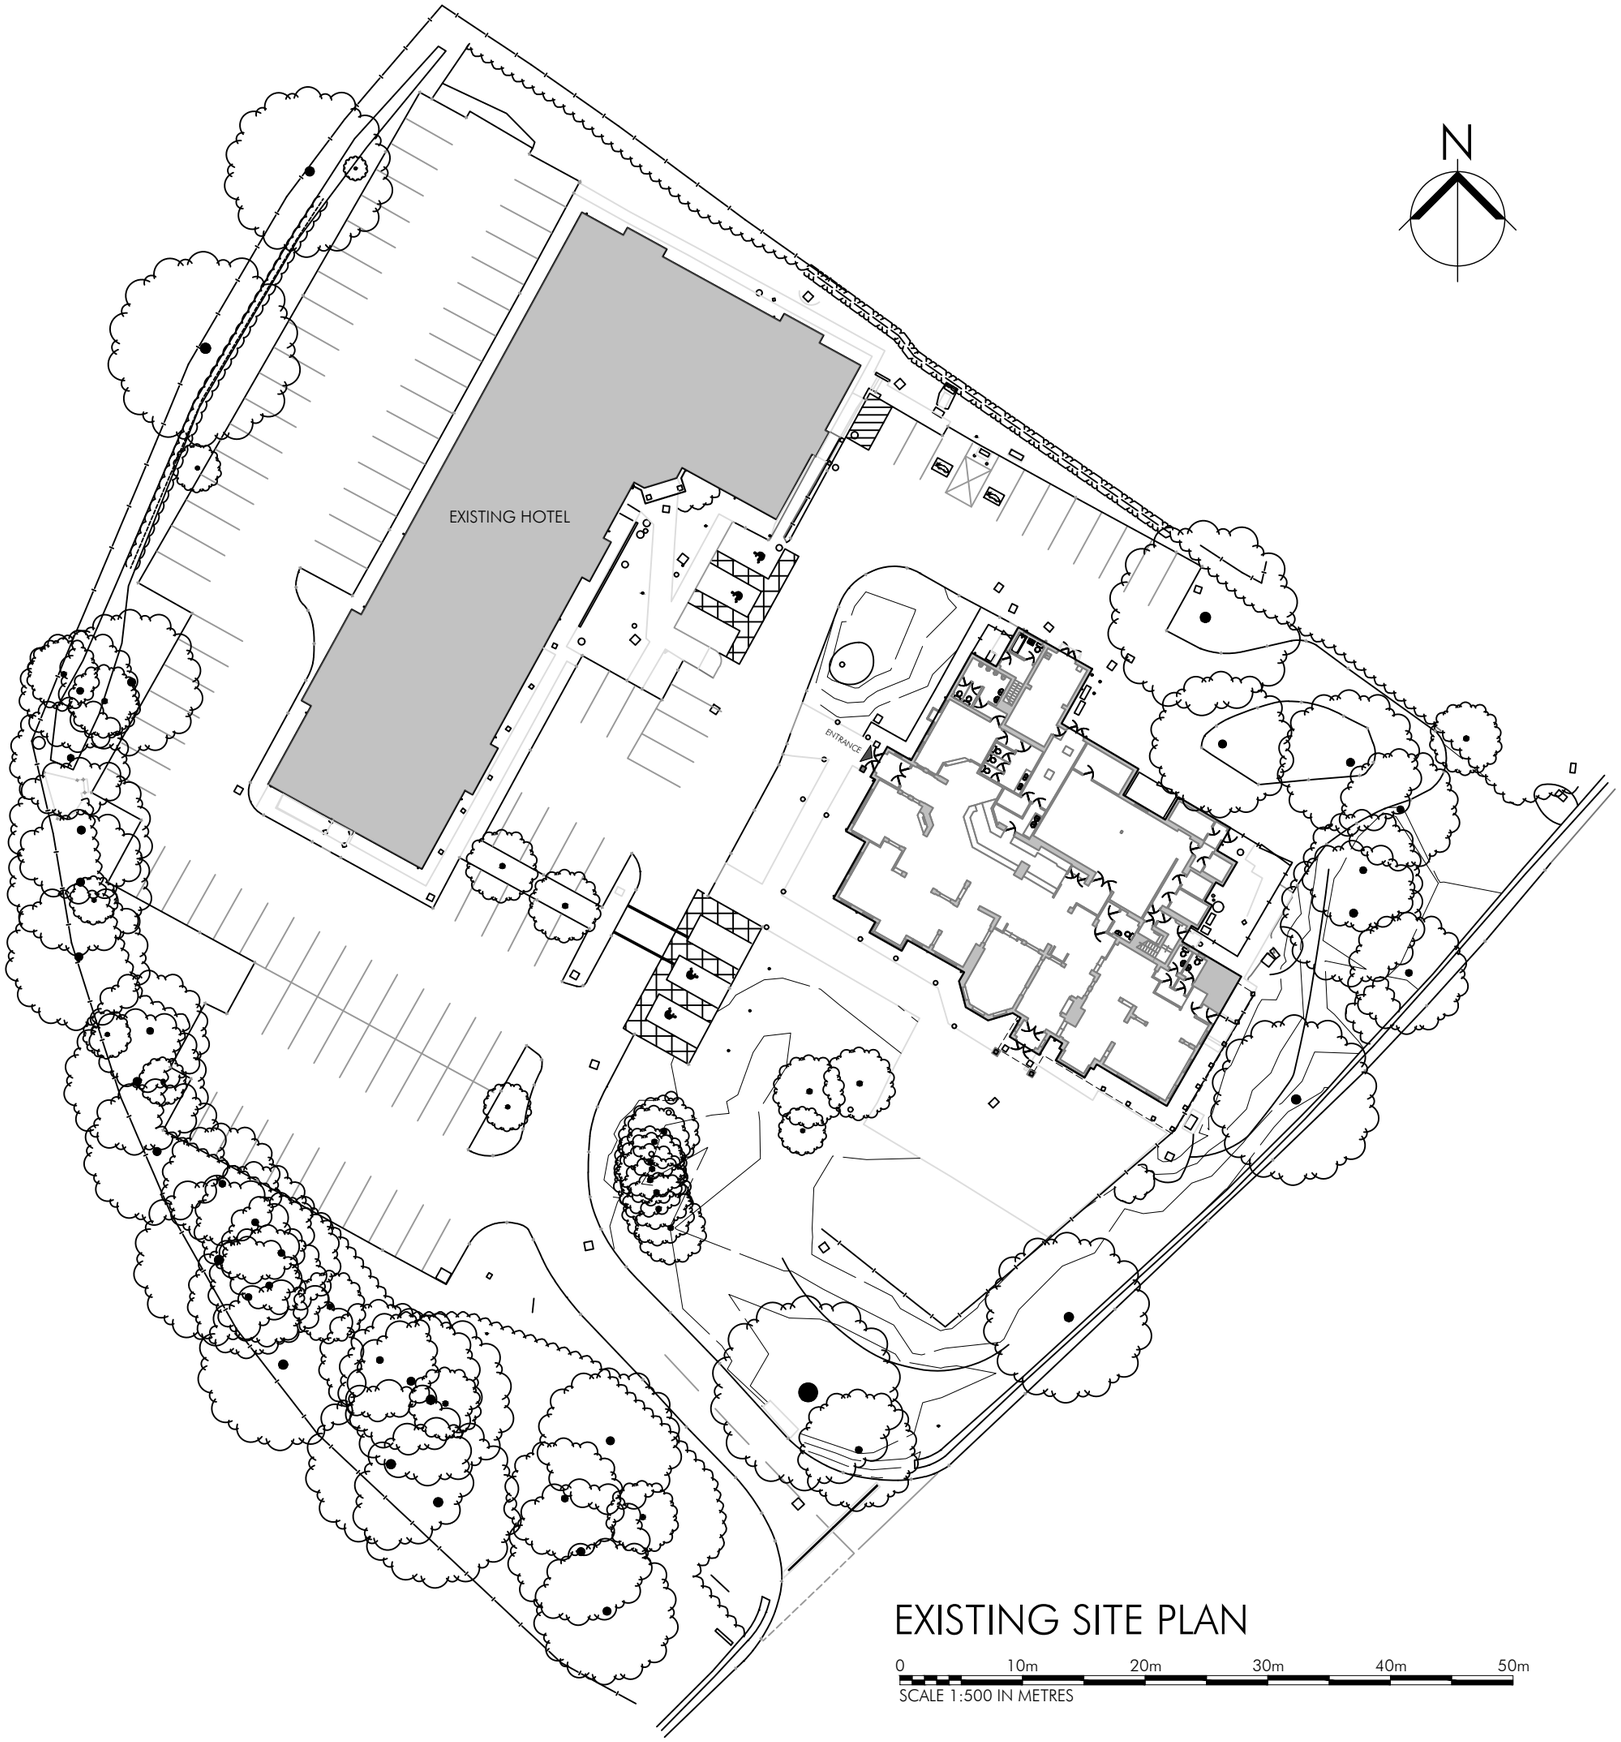


EXISTING SITE PLAN

0 10m 20m 30m 40m 50m

SCALE 1:500 IN METRES

AJC	DRAWN	AUG 26	
DRAWN	REVISION	DATE	VER

ALLISON PIKE

ARCHITECTS & DESIGNERS

7 Buxton Road West, Disley,
Stockport, Cheshire, SK12 2AE.
Website: www.allisonpike.com

Telephone: 01663 763000
Facsimile: 01663 766772
Email: studio@allisonpike.com

© Allison Pike Partnership Limited.

PROJECT

PREMIER INN CONVERSION
WREXHAM NORTH (A483)
PROJECT ROSE

TITLE

EXISTING
SITE PLAN

SCALE

1:500 @ A3

JOB No	DRAWING No	REV
PI1270	AP01	/