
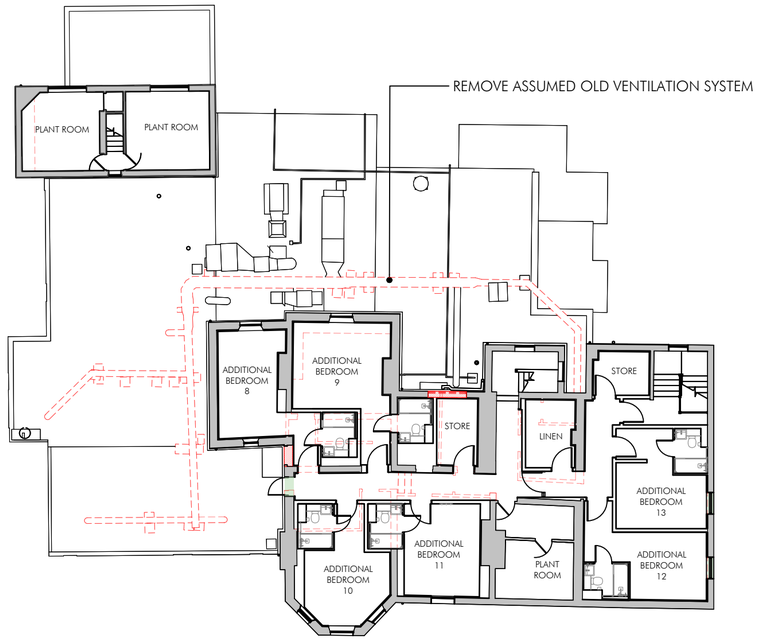


PROPOSED FIRST FLOOR

0 2m 4m 6m 8m 10m 20m


SCALE 1:200 IN METRES

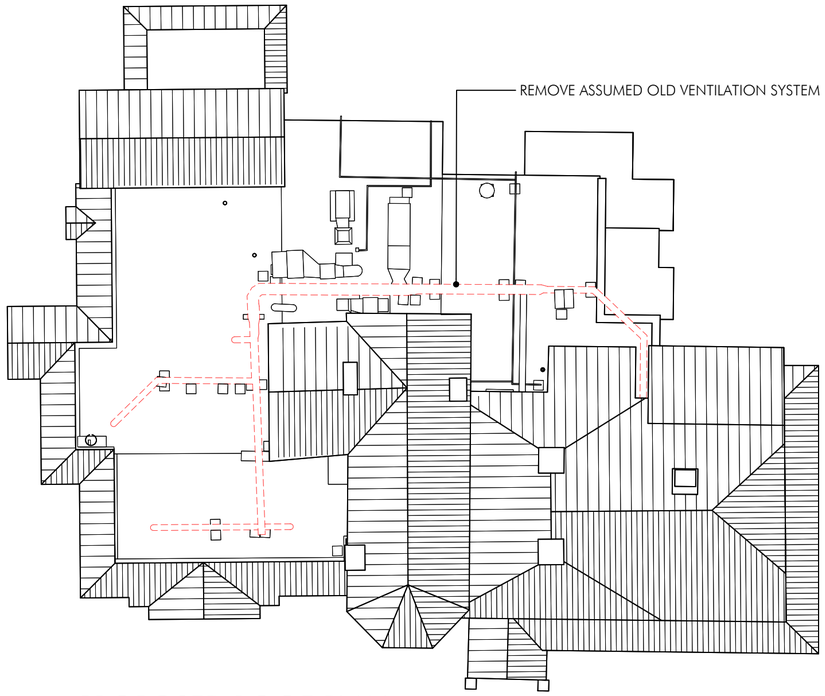

PROPOSED ROOF PLAN

0 2m 4m 6m 8m 10m 20m

SCALE 1:200 IN METRES

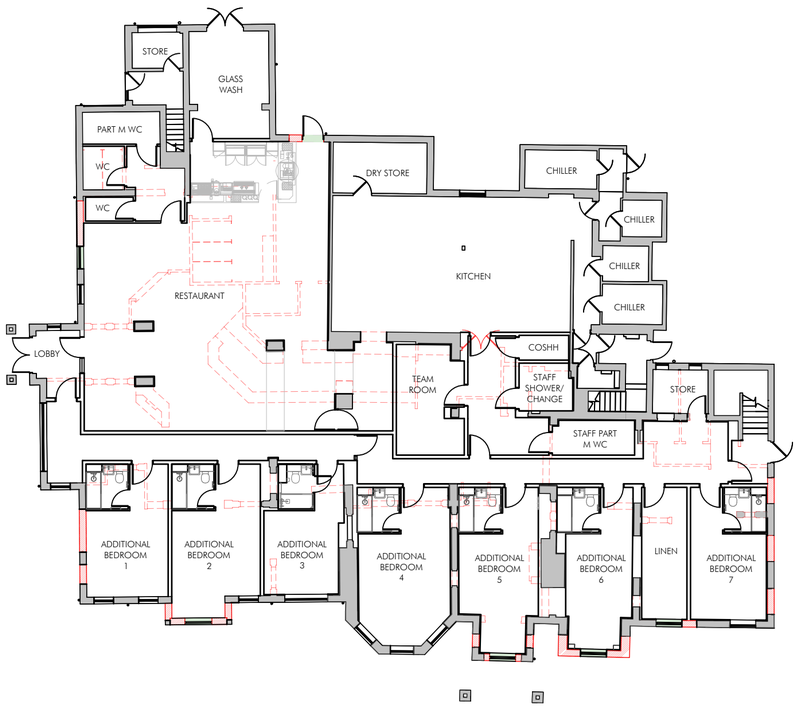

PROPOSED GROUND FLOOR

0 2m 4m 6m 8m 10m 20m

SCALE 1:200 IN METRES

KEY:

NEW WINDOW / DOOR OPENING

EXISTING OPENING TO BE INFILLED
- TO MATCH EXISTING RENDER FINISH

DRAWN	REVISION	DATE	VER
SBB	REV A: PLANS UPDATED FOLLOWING SITE VISIT	26/10/26	
AJC	DRAWN	AUG 26	

ALLISON PIKE

ARCHITECTS & DESIGNERS

7 Buxton Road West, Disley,
Stockport, Cheshire, SK12 2AE.
Website: www.allisonpike.com

Telephone: 01663 763000
Facsimile: 01663 766772
Email: studio@allisonpike.com

© Allison Pike Partnership Limited.

PROJECT

PREMIER INN CONVERSION
WREXHAM NORTH (A483)
PROJECT ROSE

TITLE

PROPOSED
GROUND FLOOR, FIRST FLOOR
& ROOF PLAN

SCALE

1:200 @ A2

JOB No	DRAWING No	REV
PI1270	AP04	A