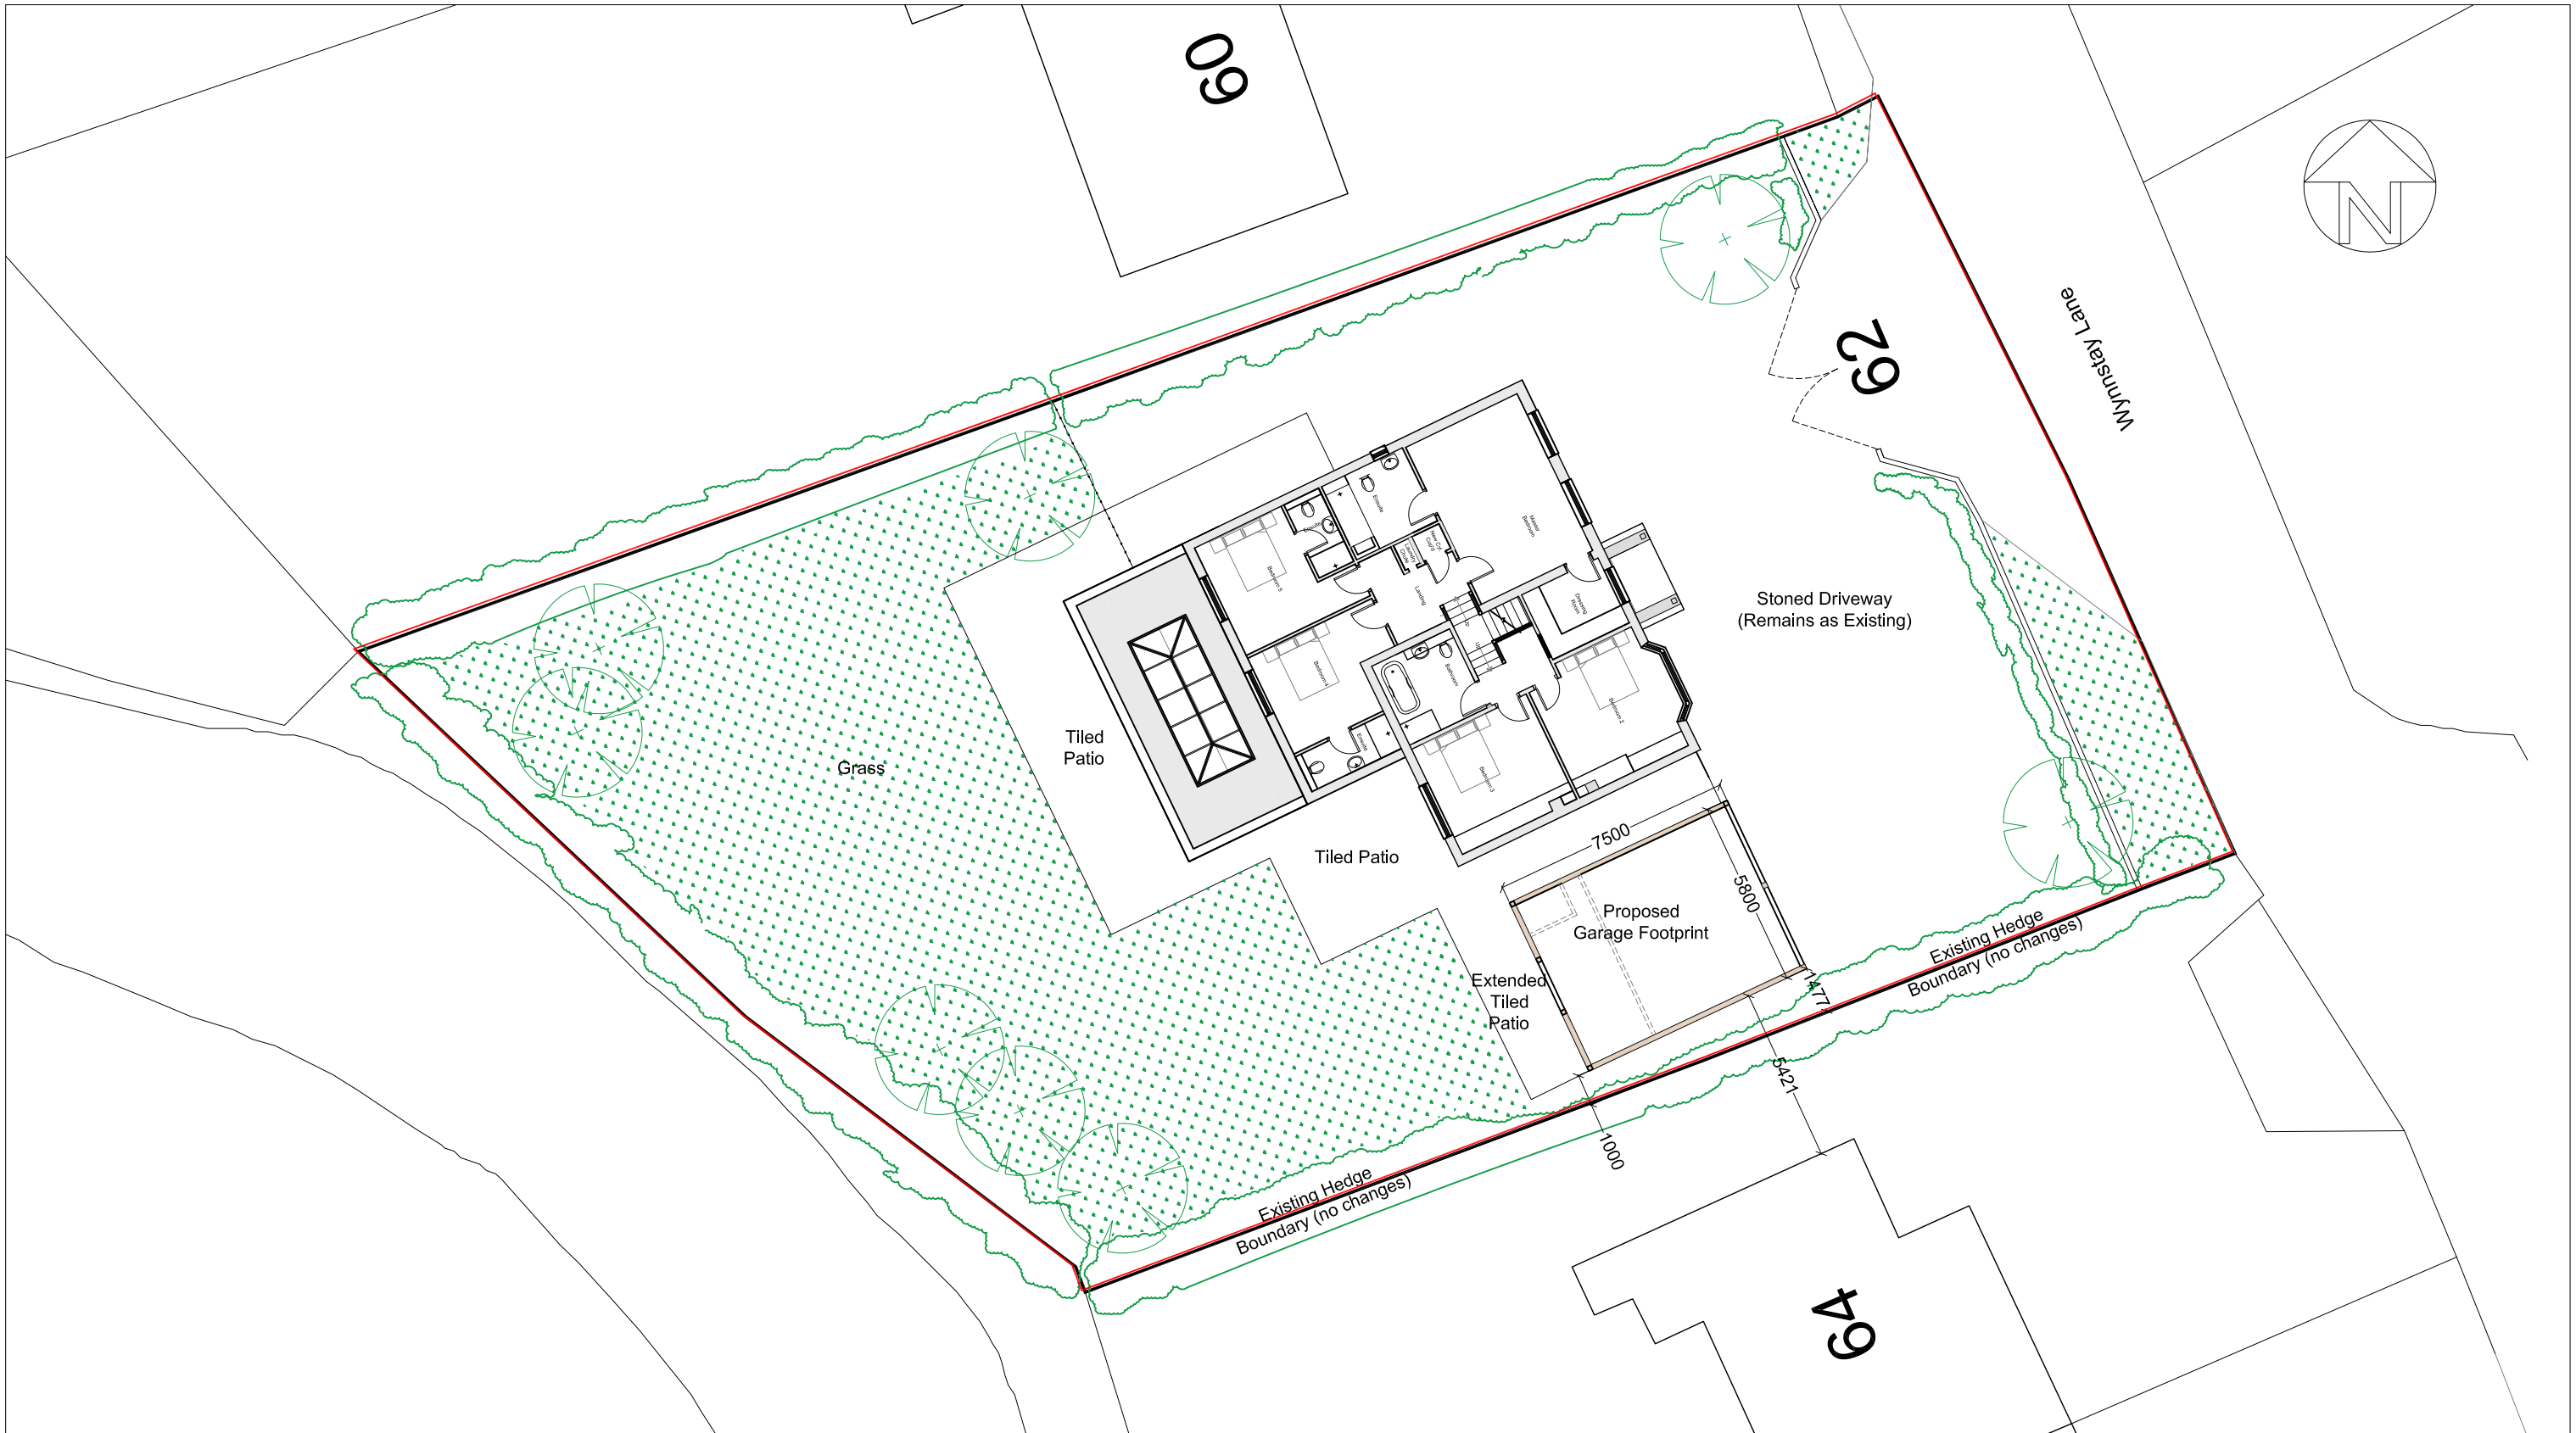


Rev:	Description:	Initial:	Chkd:

Client: Mr & Mrs Owen

Project: 62 Wynnstay Lane, Marford

Drwg. Title: PROPOSED SITE PLAN

Scale: 1:200 Drawn: AP Chkd: Date: 15/10/26

Drwg. No: L(9)11 Revision:

0 10 20 50mm NATURAL SCALE

ORIGINAL DRAWING SIZE 420 x 297 (A3)