"Copyright in this drawing remains with the designer. Responsibility is not accepted for errors made by others in scaling from this drawing. All construction information should be taken from figured dimensions only. Check all dimensions on site. In case of any discrepancy, refer query to the designer."




SITE BLOCK PLAN AS EXISTING

SCALE 0 10m 20m 30m 40m 50m



SITE BLOCK PLAN AS PROPOSED

SCALE 0 10m 20m 30m 40m 50m

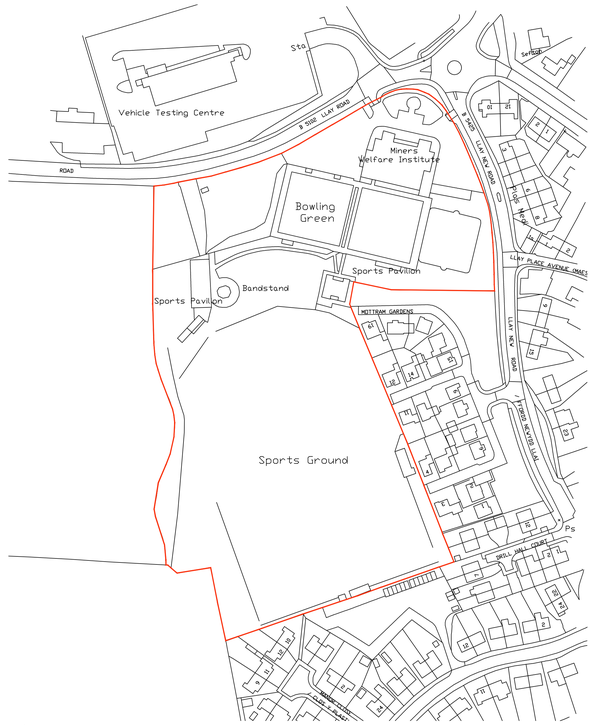

SITE LOCATION PLAN AS EXISTING

SCALE 1:1250

Rev	Description	By	Date
-	-	-	-

INVENTIVE DESIGN ASSOCIATES
ARCHITECTURE & INTERIOR DESIGN

Abney Hall, Manchester Road,
Cheadle, SK8 2PD
Company Reg No: 9251414

0161 428 0310
office@inventiveda.com
www.inventiveda.com
@inventiveda

Llay Miners Welfare
The Ring, Llay New Rd, Llay,
Wrexham LL12 0TH
OS PLAN

DRAWN	JW	**DATE**	01-05-24	**DRAWING NO.**	
SCALE	Various @A0	**REV.**	-		2449 - OS