


35 BROUGHTON ROAD, WREXHAM, LL11 5NG - EXISTING OUTBUILDING PLAN & ELEVATION
SCALE 1:50 @ A3 SHEET SIZE

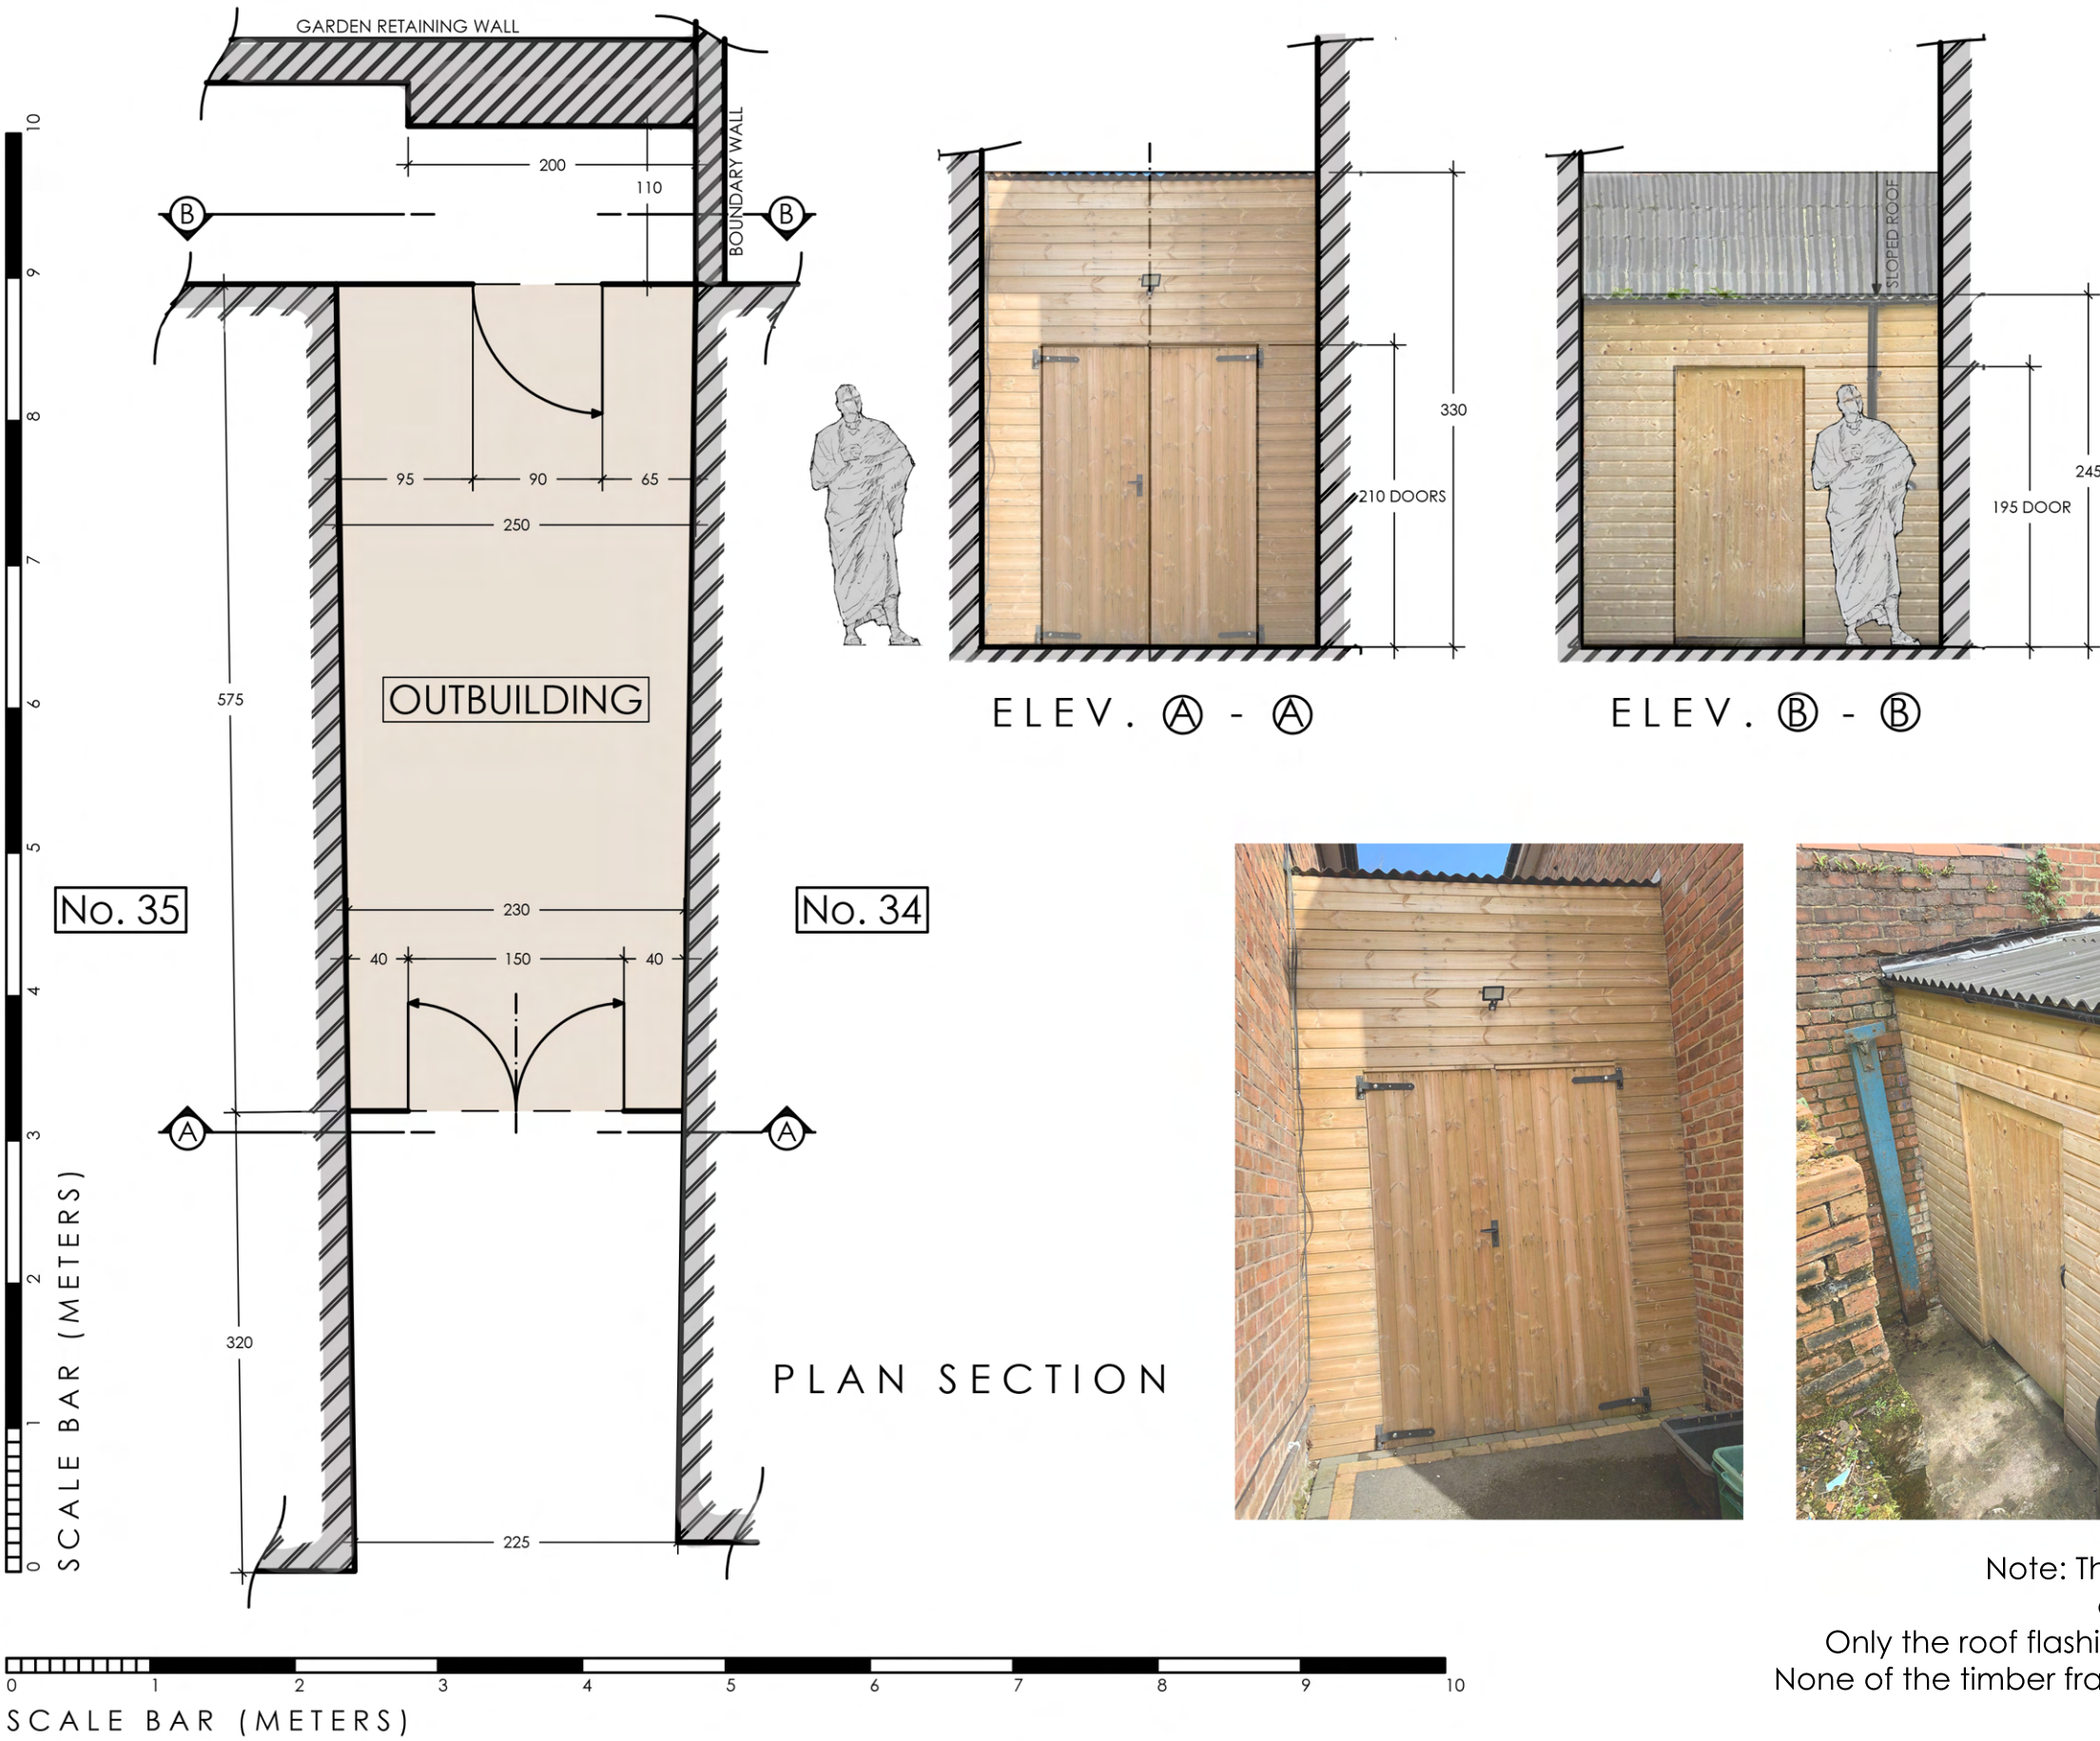

SITE PHOTOS



Note: The outbuilding is a like for like refurbishment of the pre-existing 20+ year old outbuilding. Only the roof flashing of the outbuilding is attached to No. 34. None of the timber frame structure of the outbuilding is attached to No. 34