




SOUTH FACING ELEVATION 1:50

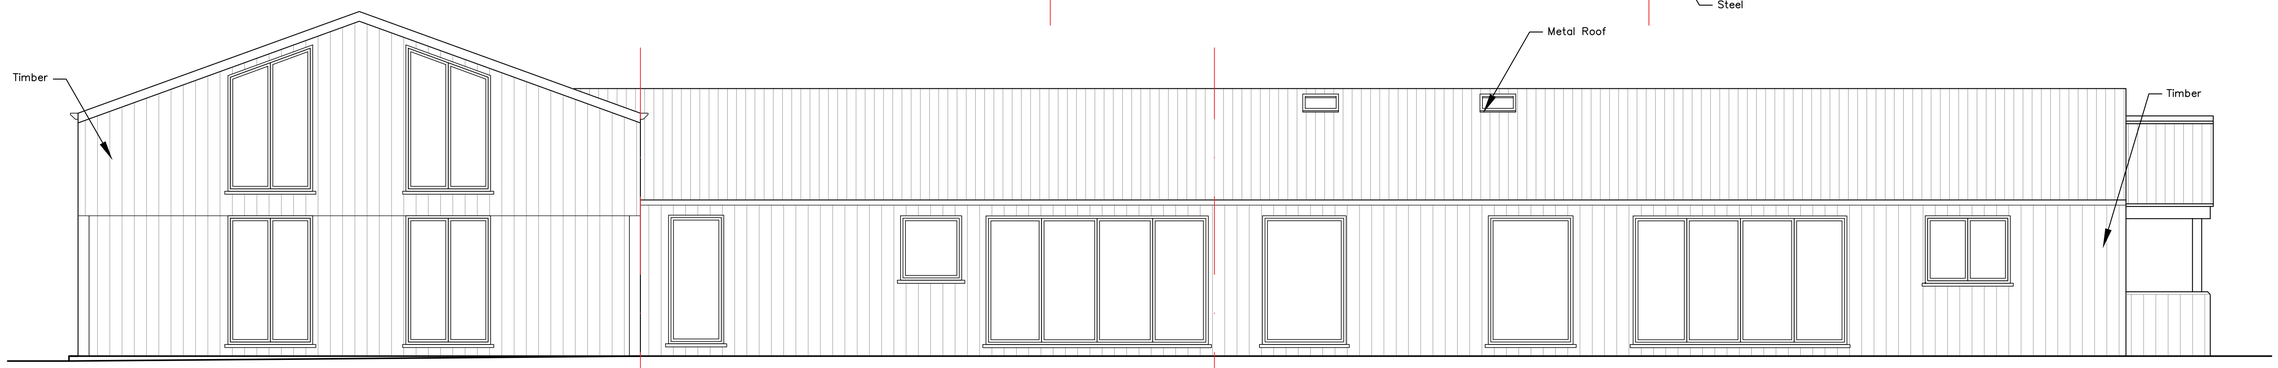

NORTH FACING ELEVATION 1:50

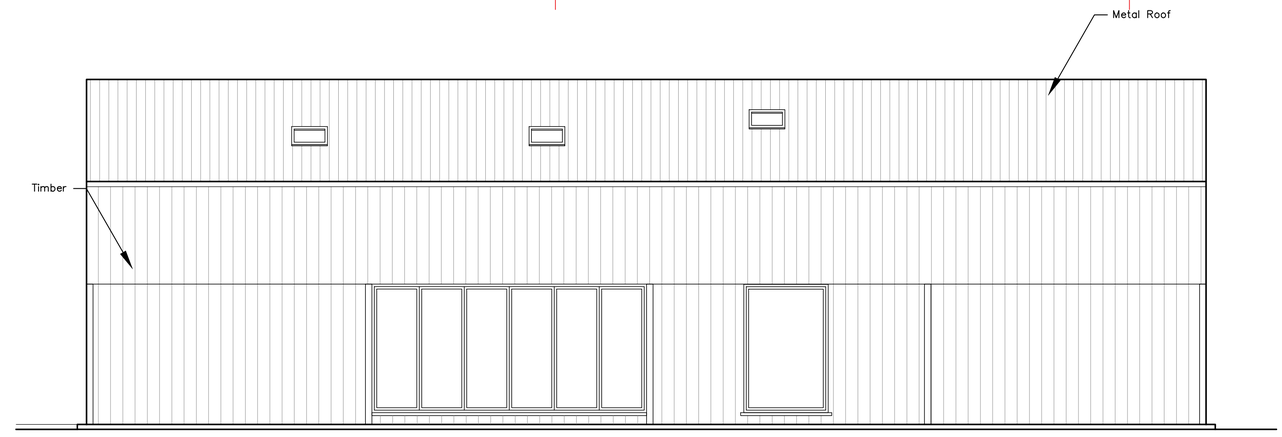

EAST FACING ELEVATION 1:50

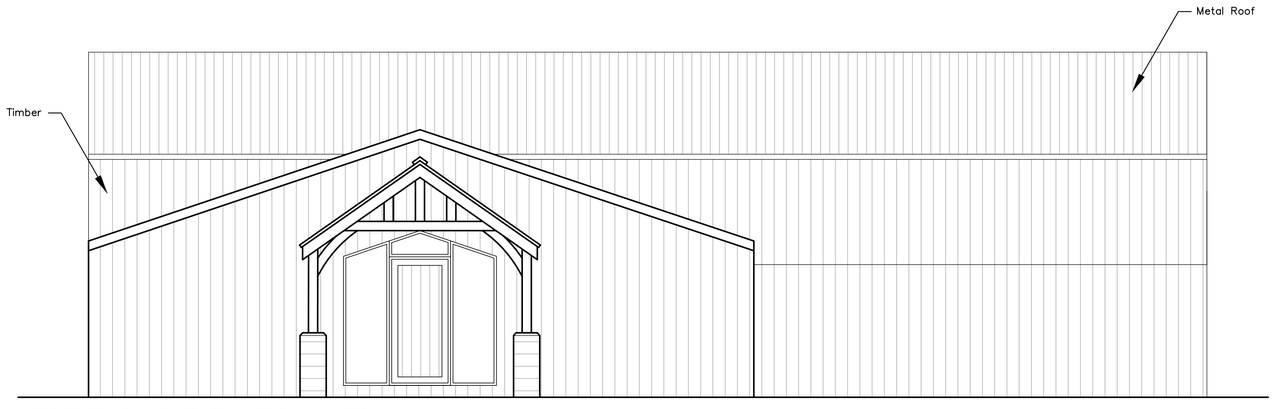

WEST FACING ELEVATION 1:50



Recessed window example



Material example

Rev	Date	Info
C	10/05/24	Timber orientation changed
B	09/05/24	Timber orientation changed
A	09/05/24	Materiality change

beeston aspinall architects
Architects and Building Consultants
The Studio 65a High Street, Tarporley
Cheshire, CW6 0DP
Tel: 01270 524896 Email: info@ba-architects.co.uk
Web: www.ba-architects.co.uk

Client
Dewhurst

Project
Agricultural building conversion at Bowling Bank Farm, Mulsford Lane, Worthenbury LL13 0AW

Scale/Sheet Size	Drawn	Date
1:50 @ A1	J. Bentley	Sept 2023

Drawing Title
Proposed Elevations

Drawing Number	Revision
2771.P5	C

This drawing is copyright. Figured dimensions are to be followed, DO NOT SCALE DRAWING. Any discrepancy must be reported to the Designer immediately and before proceeding.