
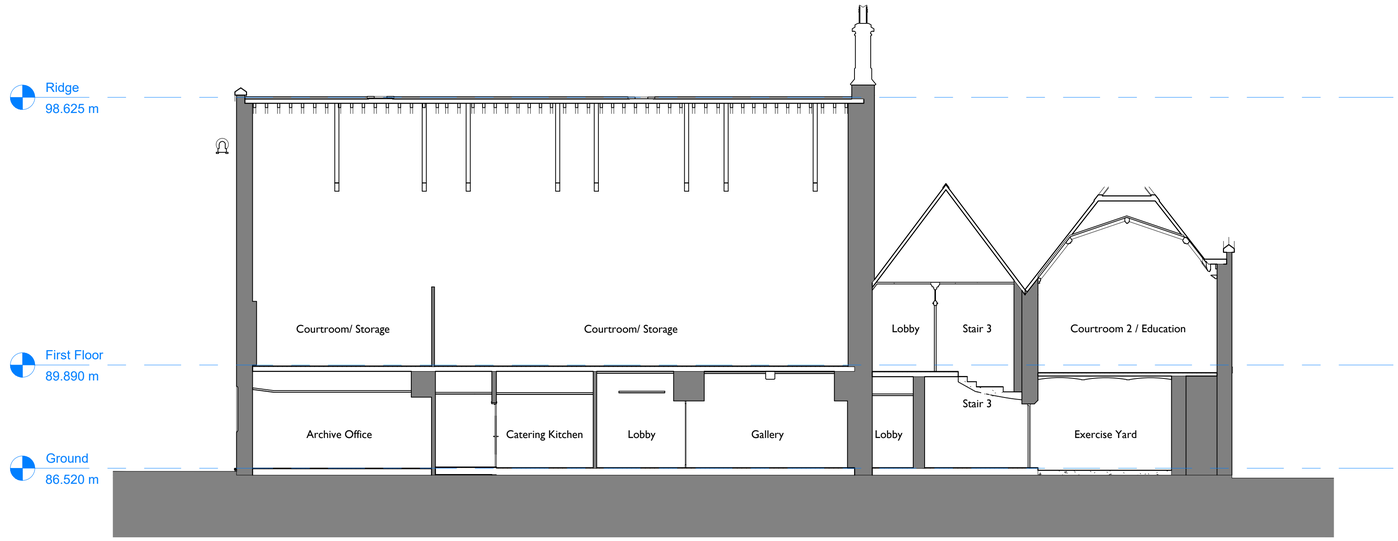


1 1020 Existing Section 1
1:100

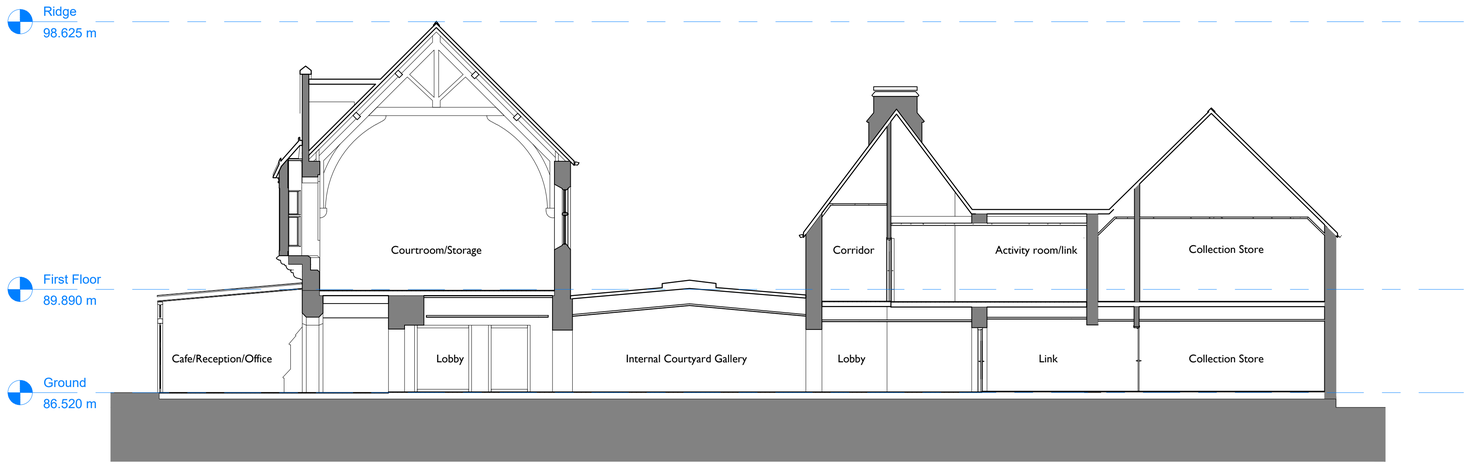

2 1020 Existing Section 2
1:100

0 1 m 2 m 3 m 4 m 5 m 10 m

Notes: 08/04/2024 13:58:31


Drawings are based on survey data and may not accurately represent what is physically present.

Do not scale from this drawing. All dimensions are to be verified on site before proceeding with the work.

All dimensions are in millimeters unless noted otherwise.

Purcell shall be notified in writing of any discrepancies.

Key Plan
not to scale

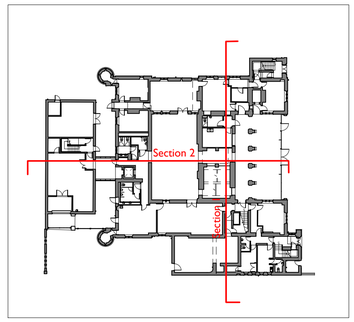

REV	DATE	BY	CHK	DESCRIPTION
P03	08/04/2024	CH	JR	Issued for Planning
P03	21/11/2023	CH	PS	Stage 4 Issue
P02	14/12/2022	MP	JR	Issued for Planning
P01	17/03/2022	MP	JR	Issued for Information

CLIENT
Haley Sharpe Design Ltd

PROJECT
Wrexham Museum Redevelopment

JOB NUMBER
241084

PURCELL

TITLE
Existing Sections

SIZE	SCALE	LAST REVISED	DRAWN	CHECKED
A1L	1:100	04/02/2022		

REV **P03** SUITABILITY/REASON FOR ISSUE **S4 - For Approval**

DRAWING NAME
241084-PUR-00-XX-DR-A-1020

St James', 79 Oxford Street, Manchester, M1 6FQ
© PURCELL 2019. PURCELL ® IS THE TRADING NAME OF PURCELL ARCHITECTURE LTD.