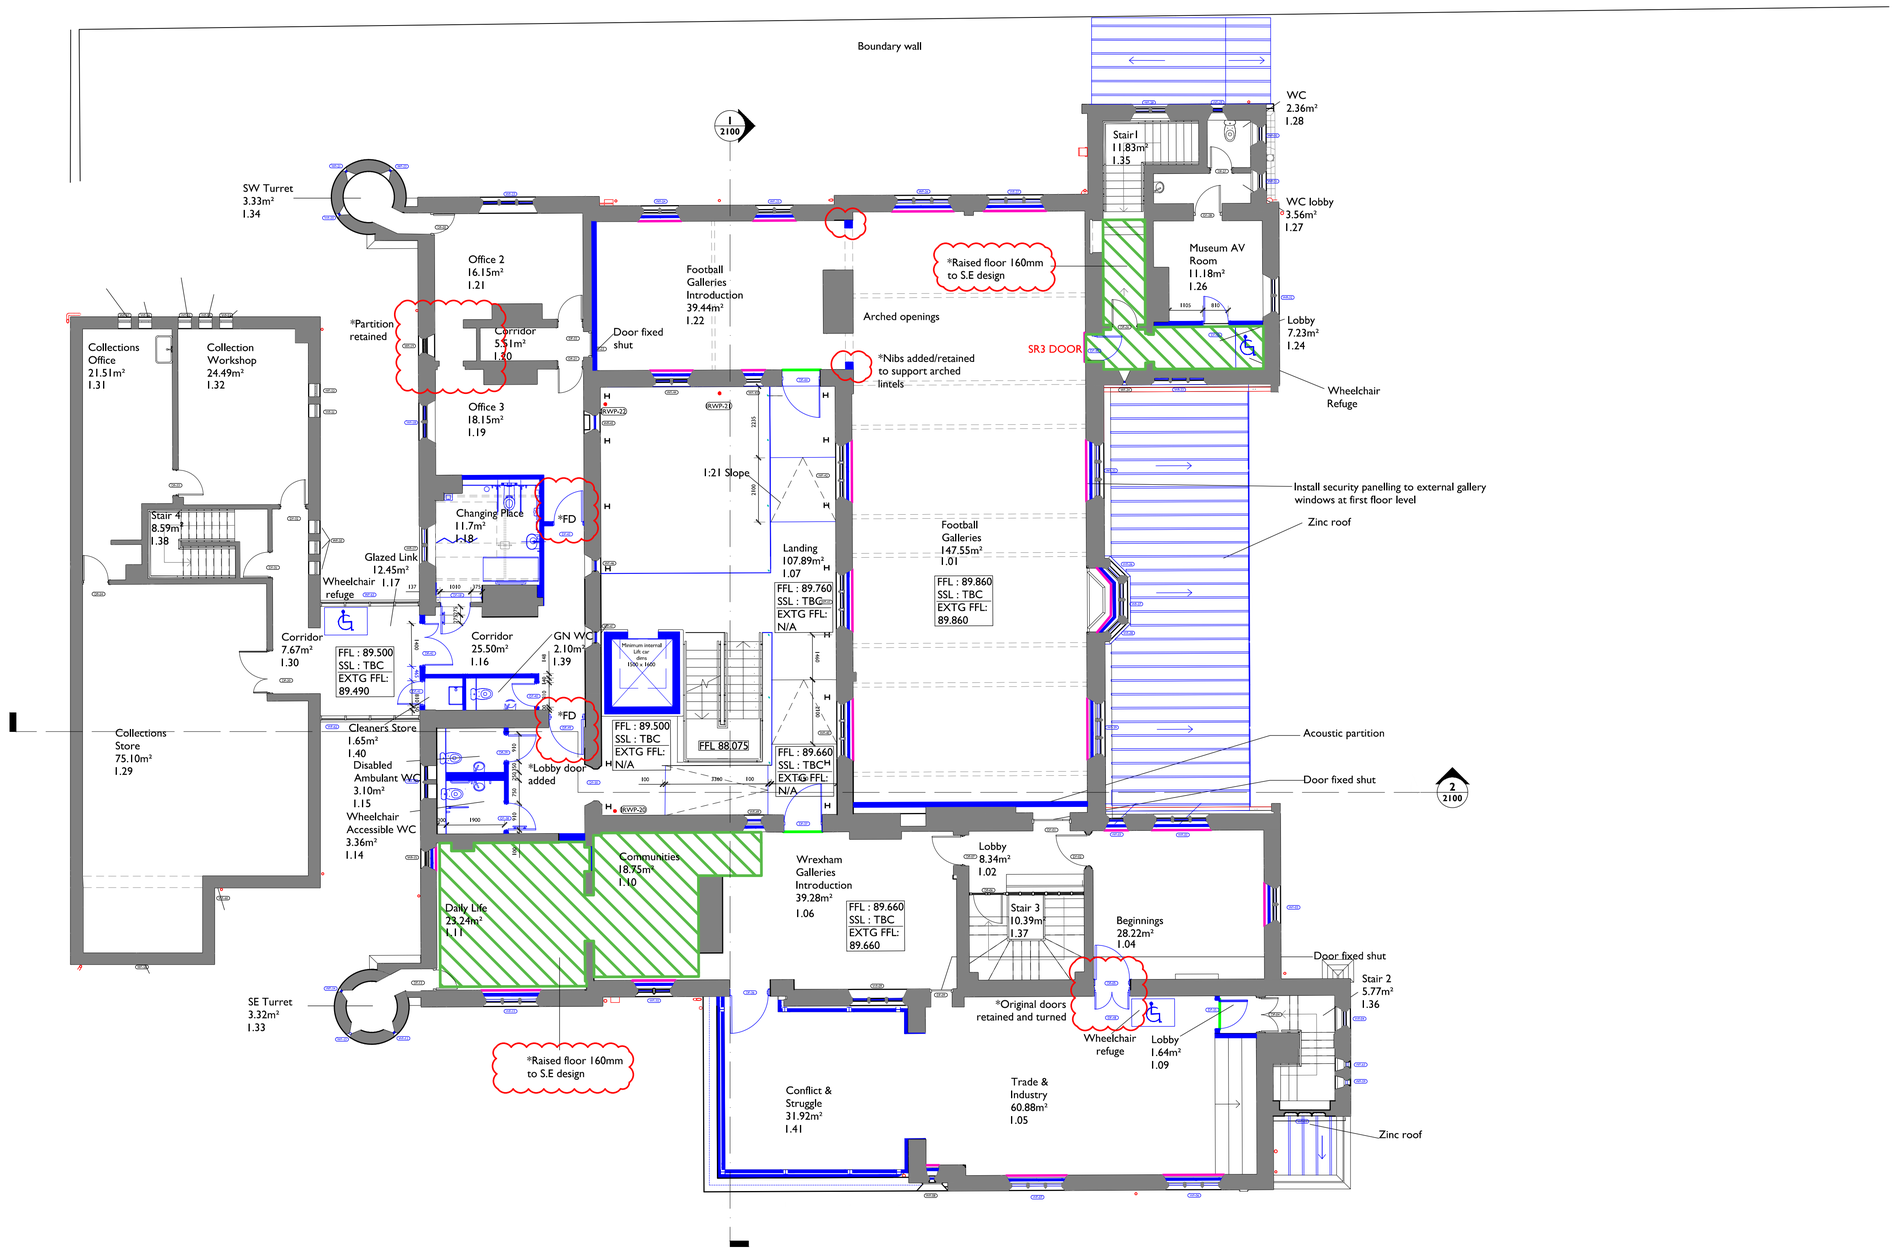


1 / 2501 **Proposed First Floor - Wrexham Museum**
1:100 @ A1

Notes: 22/05/2024 11:45:49

Drawings are based on survey data and may not accurately represent what is physically present.

Do not scale from this drawing. All dimensions are to be verified on site before proceeding with the work.

All dimensions are in millimeters unless noted otherwise.

Purcell shall be notified in writing of any discrepancies.

Key Plan
not to scale

Key
- **Security shutter**
- **Security panel to window**
- **Blue hatch identifies elements of new build or renewal**

*** For grid lines, please refer to 1:50 GA Plans**

Security Strategy subject to further advise by security consultant.

1:100
0 1 m 2 m 3 m 4 m 5 m 10 m

REV	DATE	BY	CHK	DESCRIPTION
P07	30/06/2023	TA	PS	Stage 4 draft issue
P08	30/06/2023	CH	PS	Stage 4 draft issue
P09	26/07/2023	CH	PS	Stage 4 draft issue
P10	15/08/2023	CH	MJ	Stage 4 draft issue
P11	08/04/2024	CH	JR	Issued for Planning

CLIENT
Haley Sharpe Design Ltd
PROJECT
Wrexham Museum Redevelopment
JOB NUMBER
241084

PURCELL

TITLE
Proposed First Floor Wrexham Museum

SIZE	SCALE	LAST REVISED	DRAWN	CHECKED
A1L	1:100			

REV **P11** SUITABILITY/REASON FOR ISSUE **S4 - For Approval**

DRAWING NAME
241084-PUR-00-01-DR-A-2501

St James', 79 Oxford Street, Manchester, M1 6FQ
© PURCELL 2019. PURCELL ® IS THE TRADING NAME OF PURCELL ARCHITECTURE LTD.