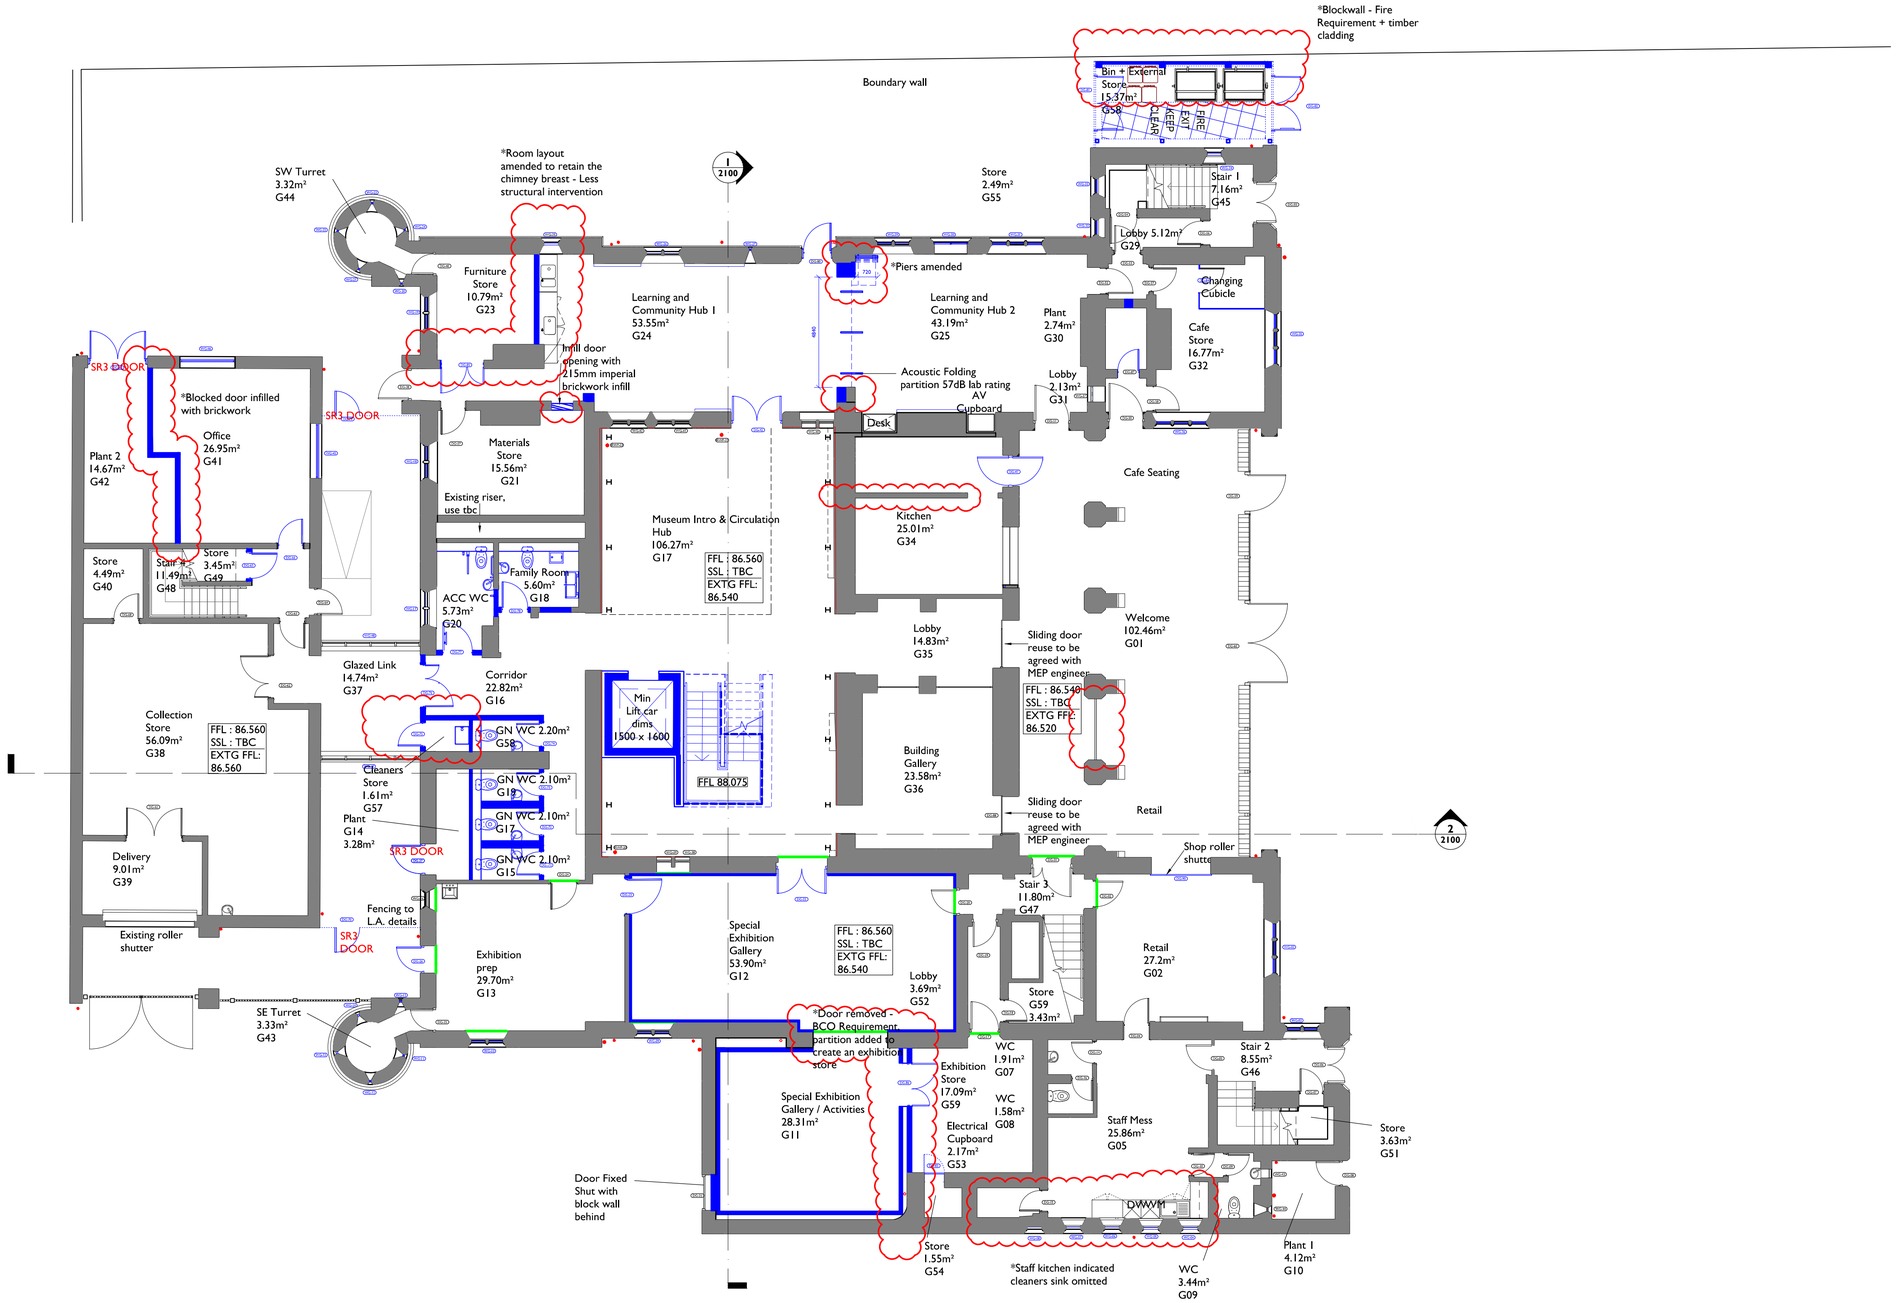


1 Proposed Ground Floor - Wrexham Museum
2500 1:100 @ A1

Notes: 22/05/2024 11:33:27

Drawings are based on survey data and may not accurately represent what is physically present.

Do not scale from this drawing. All dimensions are to be verified on site before proceeding with the work.

All dimensions are in millimeters unless noted otherwise.

Purcell shall be notified in writing of any discrepancies.

Key Plan
not to scale

Key

- **Security shutter**
- **Security panel to window**
- **Blue hatch identifies elements of new build or renewal**

Security Strategy subject to further advise by security consultant.

1:100
0 1 m 2 m 3 m 4 m 5 m 10 m

Changes Developed in Stage 4 (post issue of planning/LBC consents)

P09	26/07/2023	CH	PS	Stage 4 draft issue
P10	15/08/2023	CH	MJ	Stage 4 draft issue
P11	17/08/2023	CH	PS	Stage 4 draft issue
P12	08/04/2024	CH	JR	Issued for Planning
P13	20/05/2024	CH	ZB	Issued for Planning
REV	DATE	BY	CHK	DESCRIPTION

CLIENT
Haley Sharpe Design Ltd

PROJECT
Wrexham Museum Redevelopment

JOB NUMBER
241084

PURCELL

TITLE
Proposed Ground Floor Wrexham Museum

SIZE	SCALE	LAST REVISED	DRAWN	CHECKED
A1L	1:100	21/08/2023		

REV **P13** SUITABILITY/REASON FOR ISSUE **S4 - For Approval**

DRAWING NAME
241084-PUR-00-XX-DR-A-2500

St James', 79 Oxford Street, Manchester, M1 6FQ
© PURCELL 2019. PURCELL ® IS THE TRADING NAME OF PURCELL ARCHITECTURE LTD.