
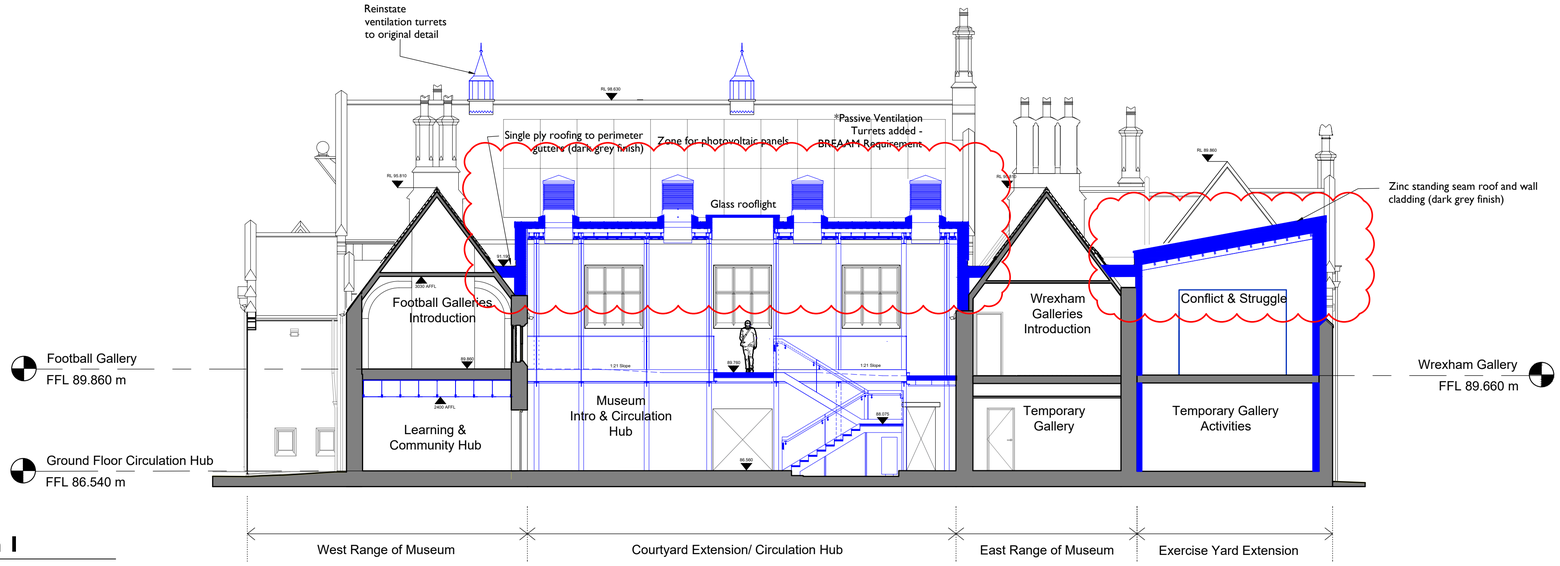


1 2100 Proposed Section 1
1:100

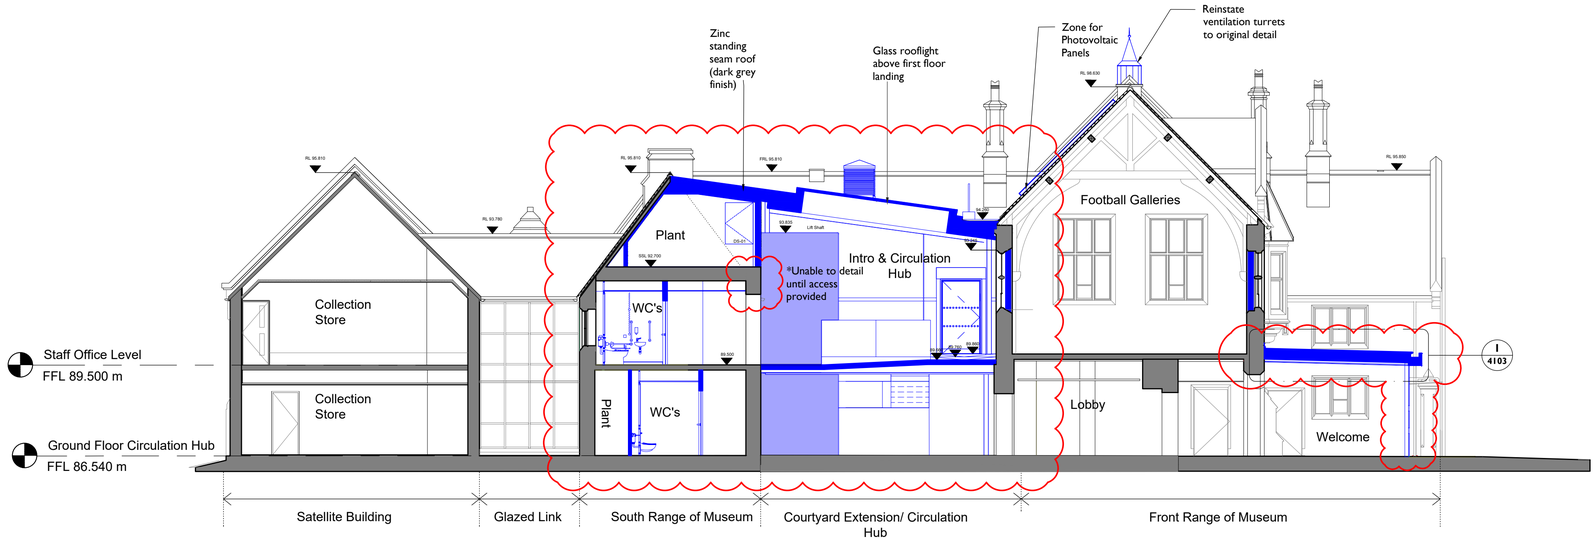

2 2100 Proposed Section 2
1:100

Notes: 21/05/2024 12:52:35


Drawings are based on survey data and may not accurately represent what is physically present.

Do not scale from this drawing. All dimensions are to be verified on site before proceeding with the work.

All dimensions are in millimeters unless noted otherwise.

Purcell shall be notified in writing of any discrepancies.

Key Plan
not to scale

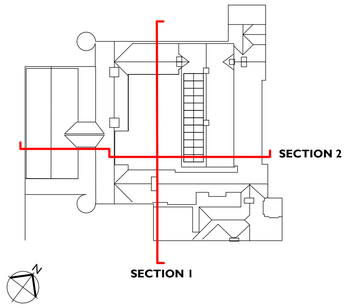

Key

Blue hatch identifies elements of new build or renewal

Changes Developed in Stage 4 (post issue of planning/LBC consents)

REV	DATE	BY	CHK	DESCRIPTION
P02	22/12/2022	MP	PS	As Indicated
P03	30/06/2023	TA	PS	Stage 4 Draft issue for comment
P04	31/08/2023	CH	PS	Stage 4 Draft issue for comment
P05	08/04/2024	CH	JR	Issued for Planning
P06	20/05/2024	CH	ZB	Issued for Planning

CLIENT
Haley Sharpe Design Ltd

PROJECT
Wrexham Museum Redevelopment

JOB NUMBER
241084

PURCELL

TITLE
Wrexham Museum
Proposed Section

SIZE	SCALE	LAST REVISED	DRAWN	CHECKED
A1L	As Indicated	05/07/2023	CH	

REV **P06** SUITABILITY/REASON FOR ISSUE **S4 - For Approval**

DRAWING NAME
241084-PUR-00-ZZ-DR-A-2100

0 1 m 2 m 3 m 4 m 5 m 10 m
1:100 Scale

St James', 79 Oxford Street, Manchester, M1 6FQ
© PURCELL 2019. PURCELL ® IS THE TRADING NAME OF PURCELL ARCHITECTURE LTD.