
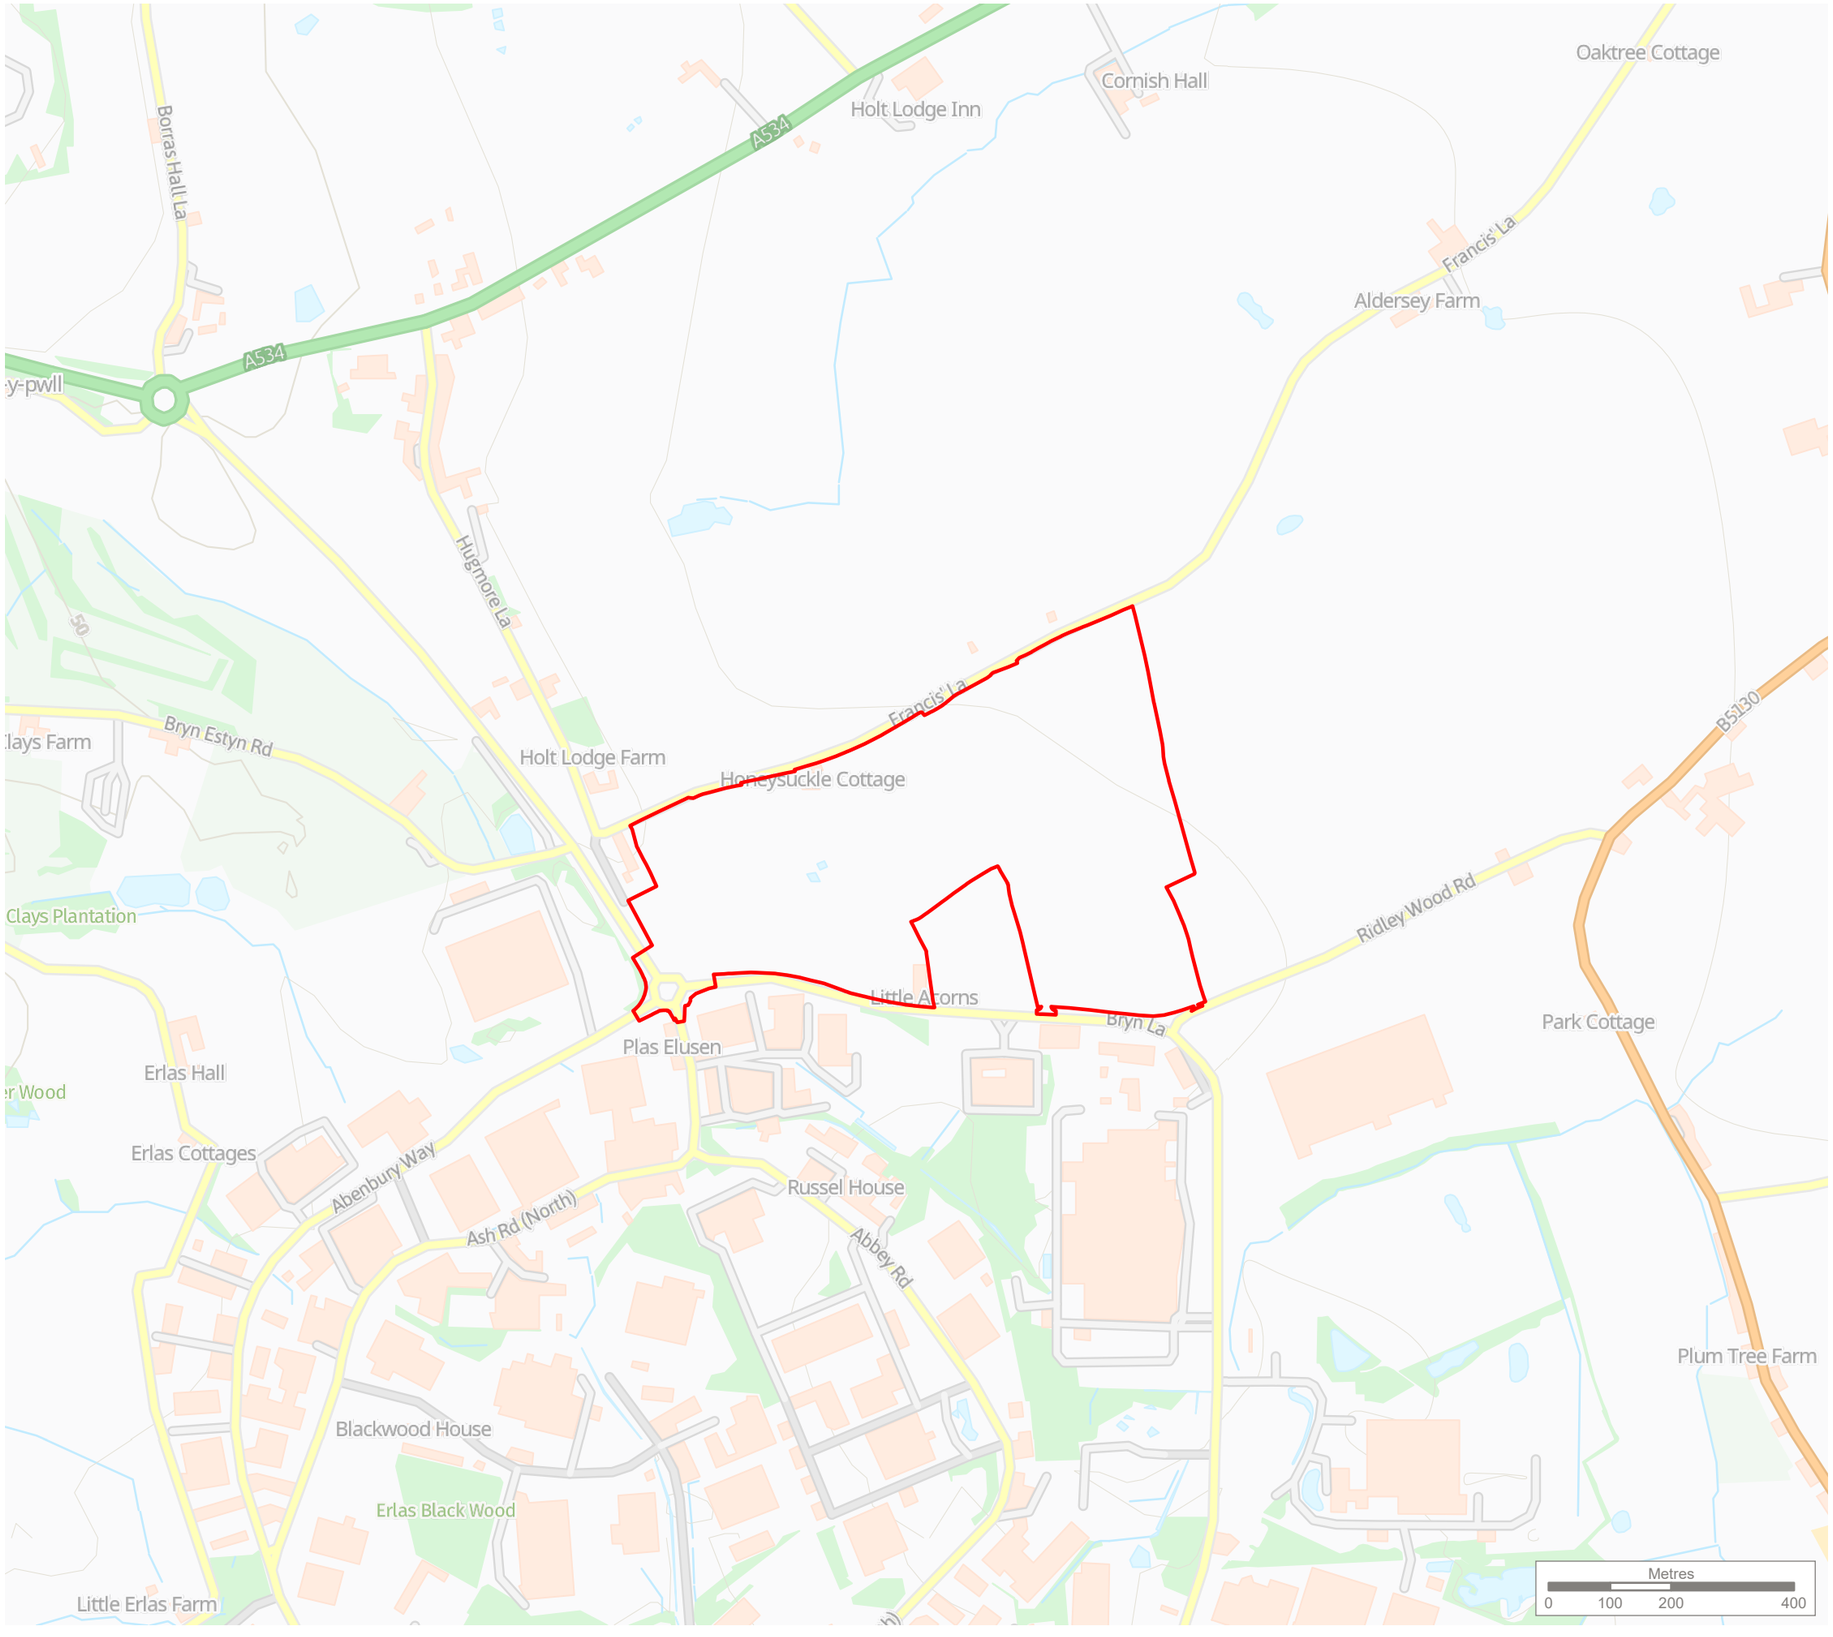


KEY

Site boundary

Reproduced by permission of Ordnance Survey on behalf of HMSO.
Contains OS data © Crown Copyright and database right 2024. All rights reserved.
Contains data from OS Zoomstack.

Site Map

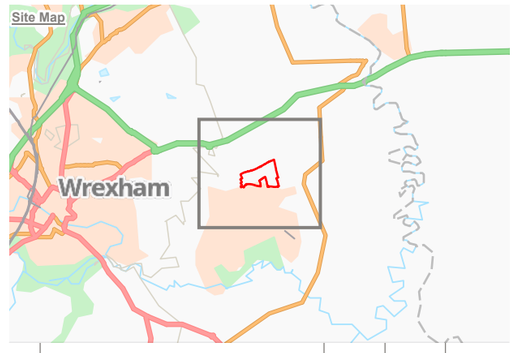

Rev	Description	Drawn	Approved	Date

TEP THE ENVIRONMENT PARTNERSHIP

401 Faraday Street, Birchwood Park, Warrington, WA3 6GA
Tel 01925 844004 e-mail tep@tep.uk.com www.tep.uk.com

Project
Land North of Bryn Lane Pipeline

Title
Site Location Plan

Drawing Number
G9143.03.001

Drawn	Checked	Approved	Scale	Date
ET	CW	MT	1:10,000 @ A3	09/05/2024